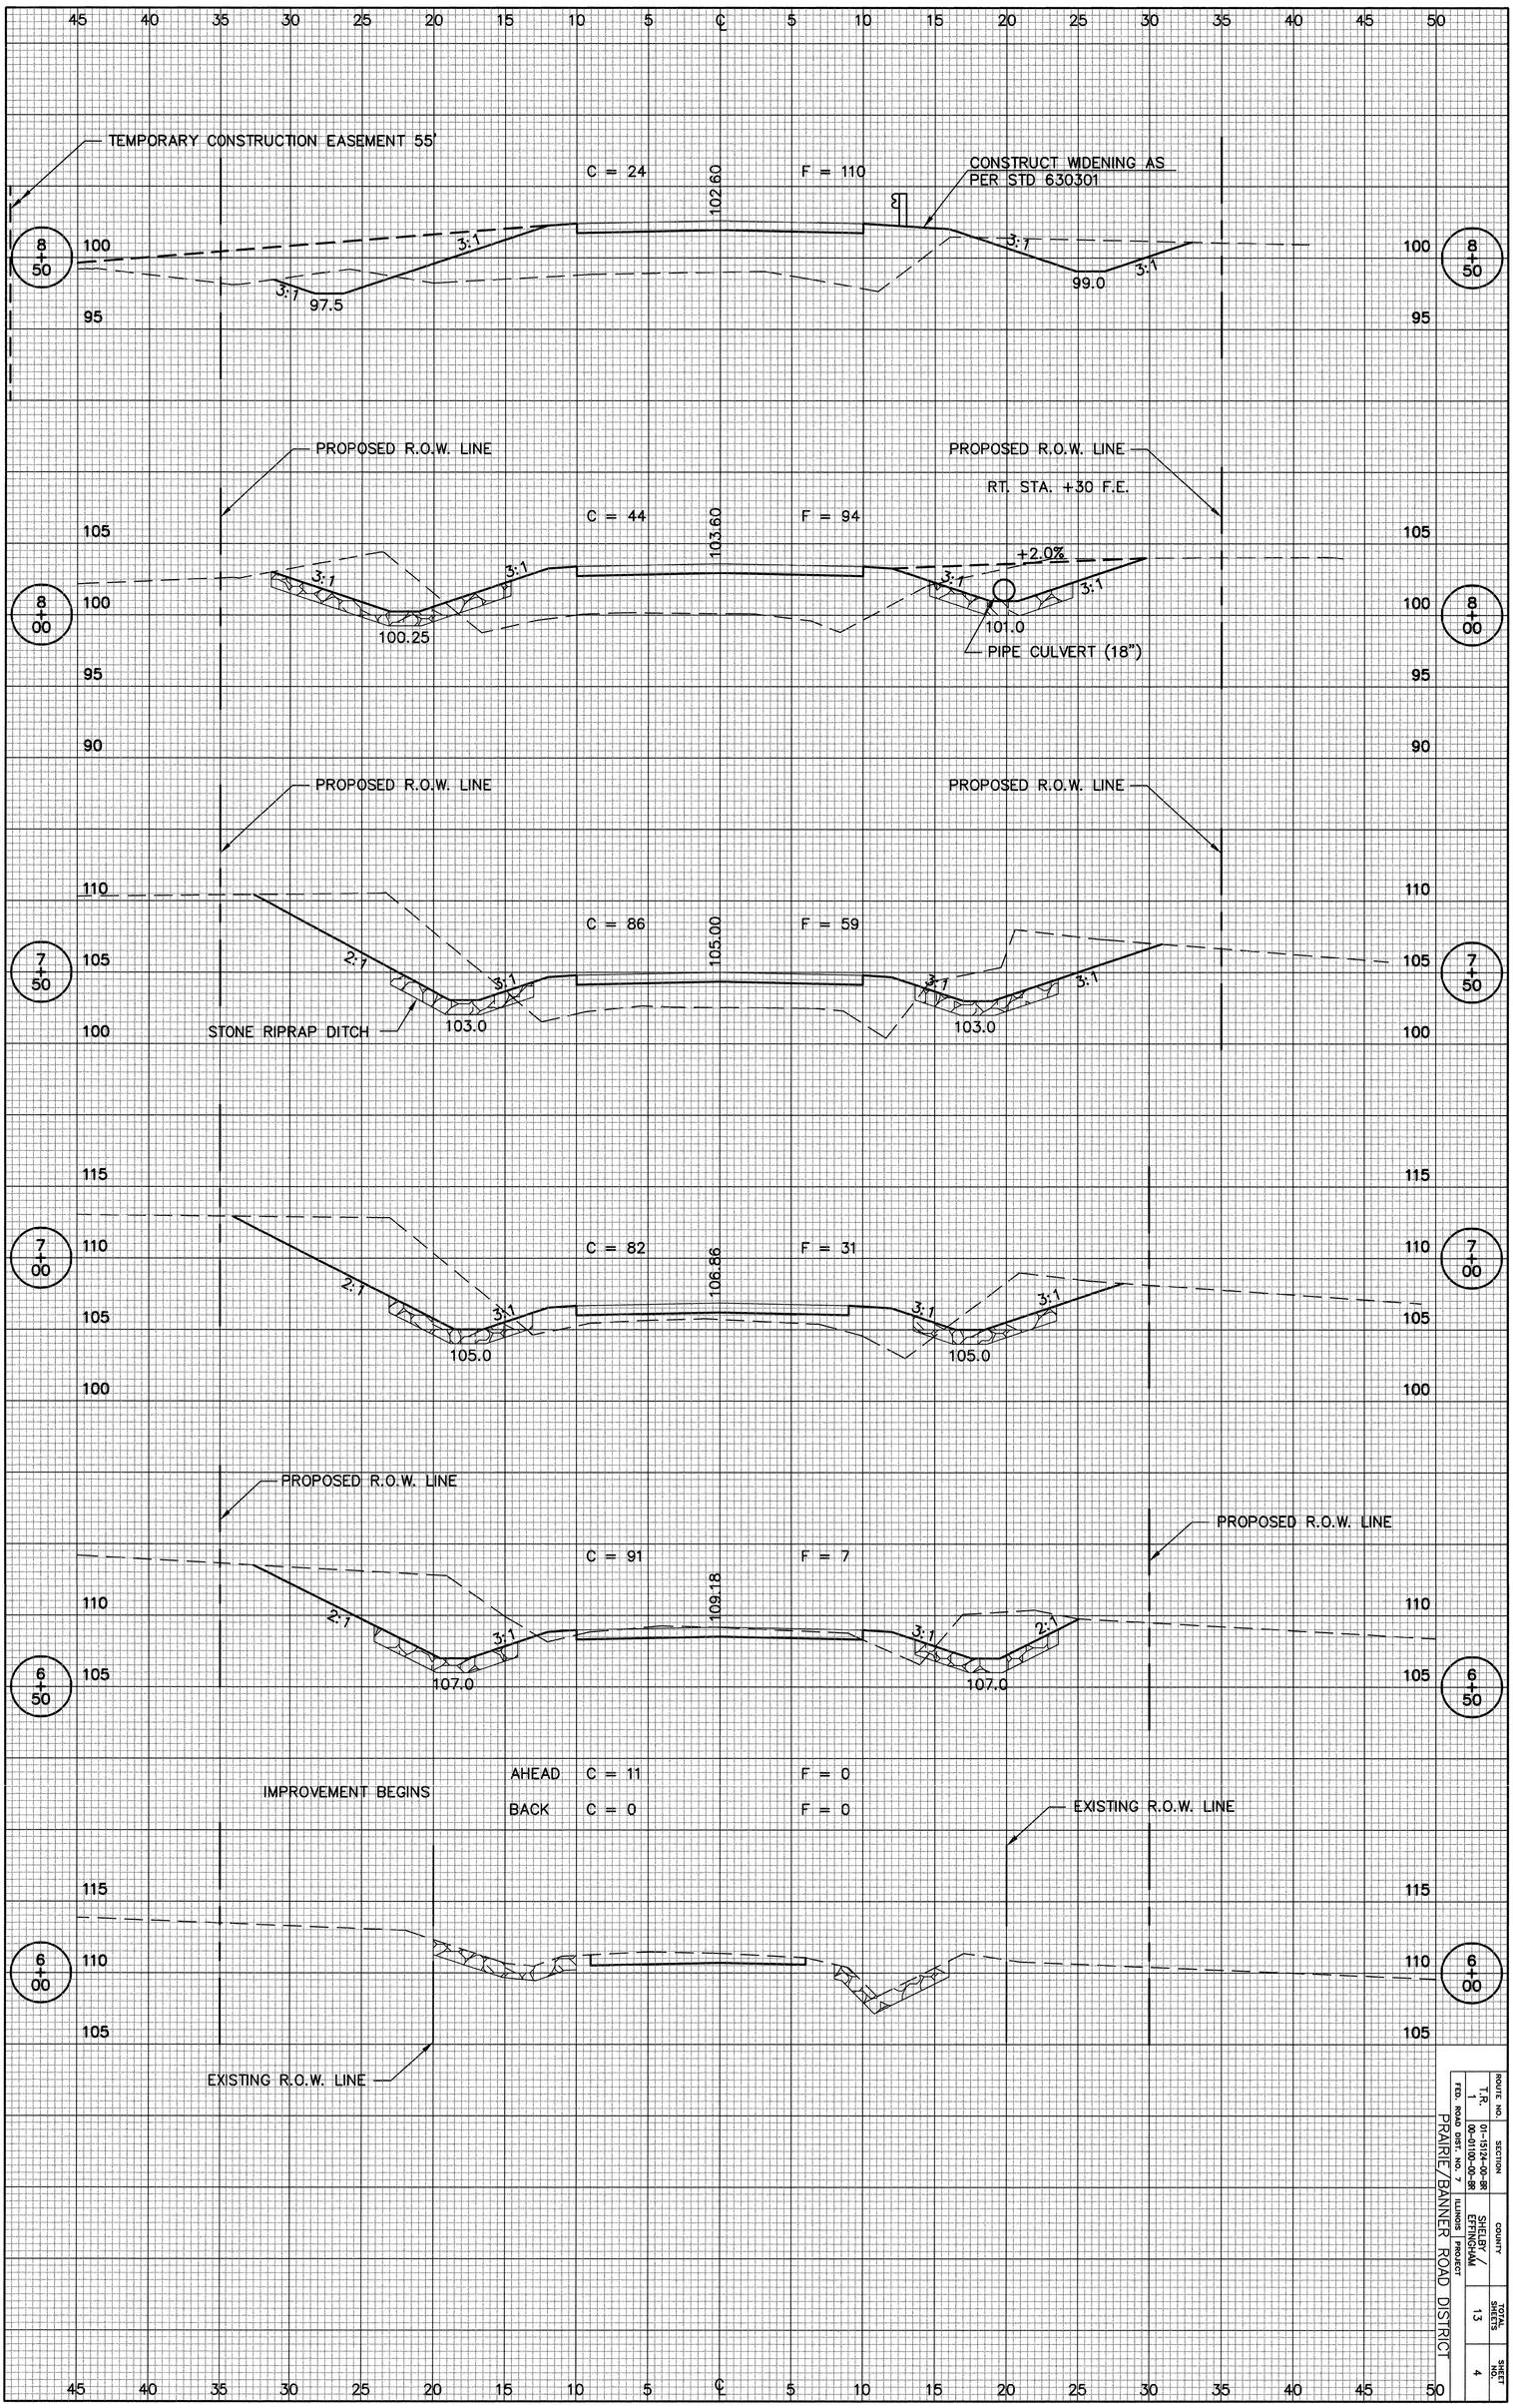


| ROUTE NO. | SECTION | COUNTY | TOTAL SHEETS | SHEET NO. |
|---|---|---|---|---|
| T.R. 1 | 01-13124-00-BR | SHELBY/ EFFINGHAM | 13 | 4 |
| FED. ROAD DIST. NO. 7 | 00-01100-00-BR | ILLINOIS PROJECT | | |

PRAIRIE/BANNER ROAD DISTRICT

91297