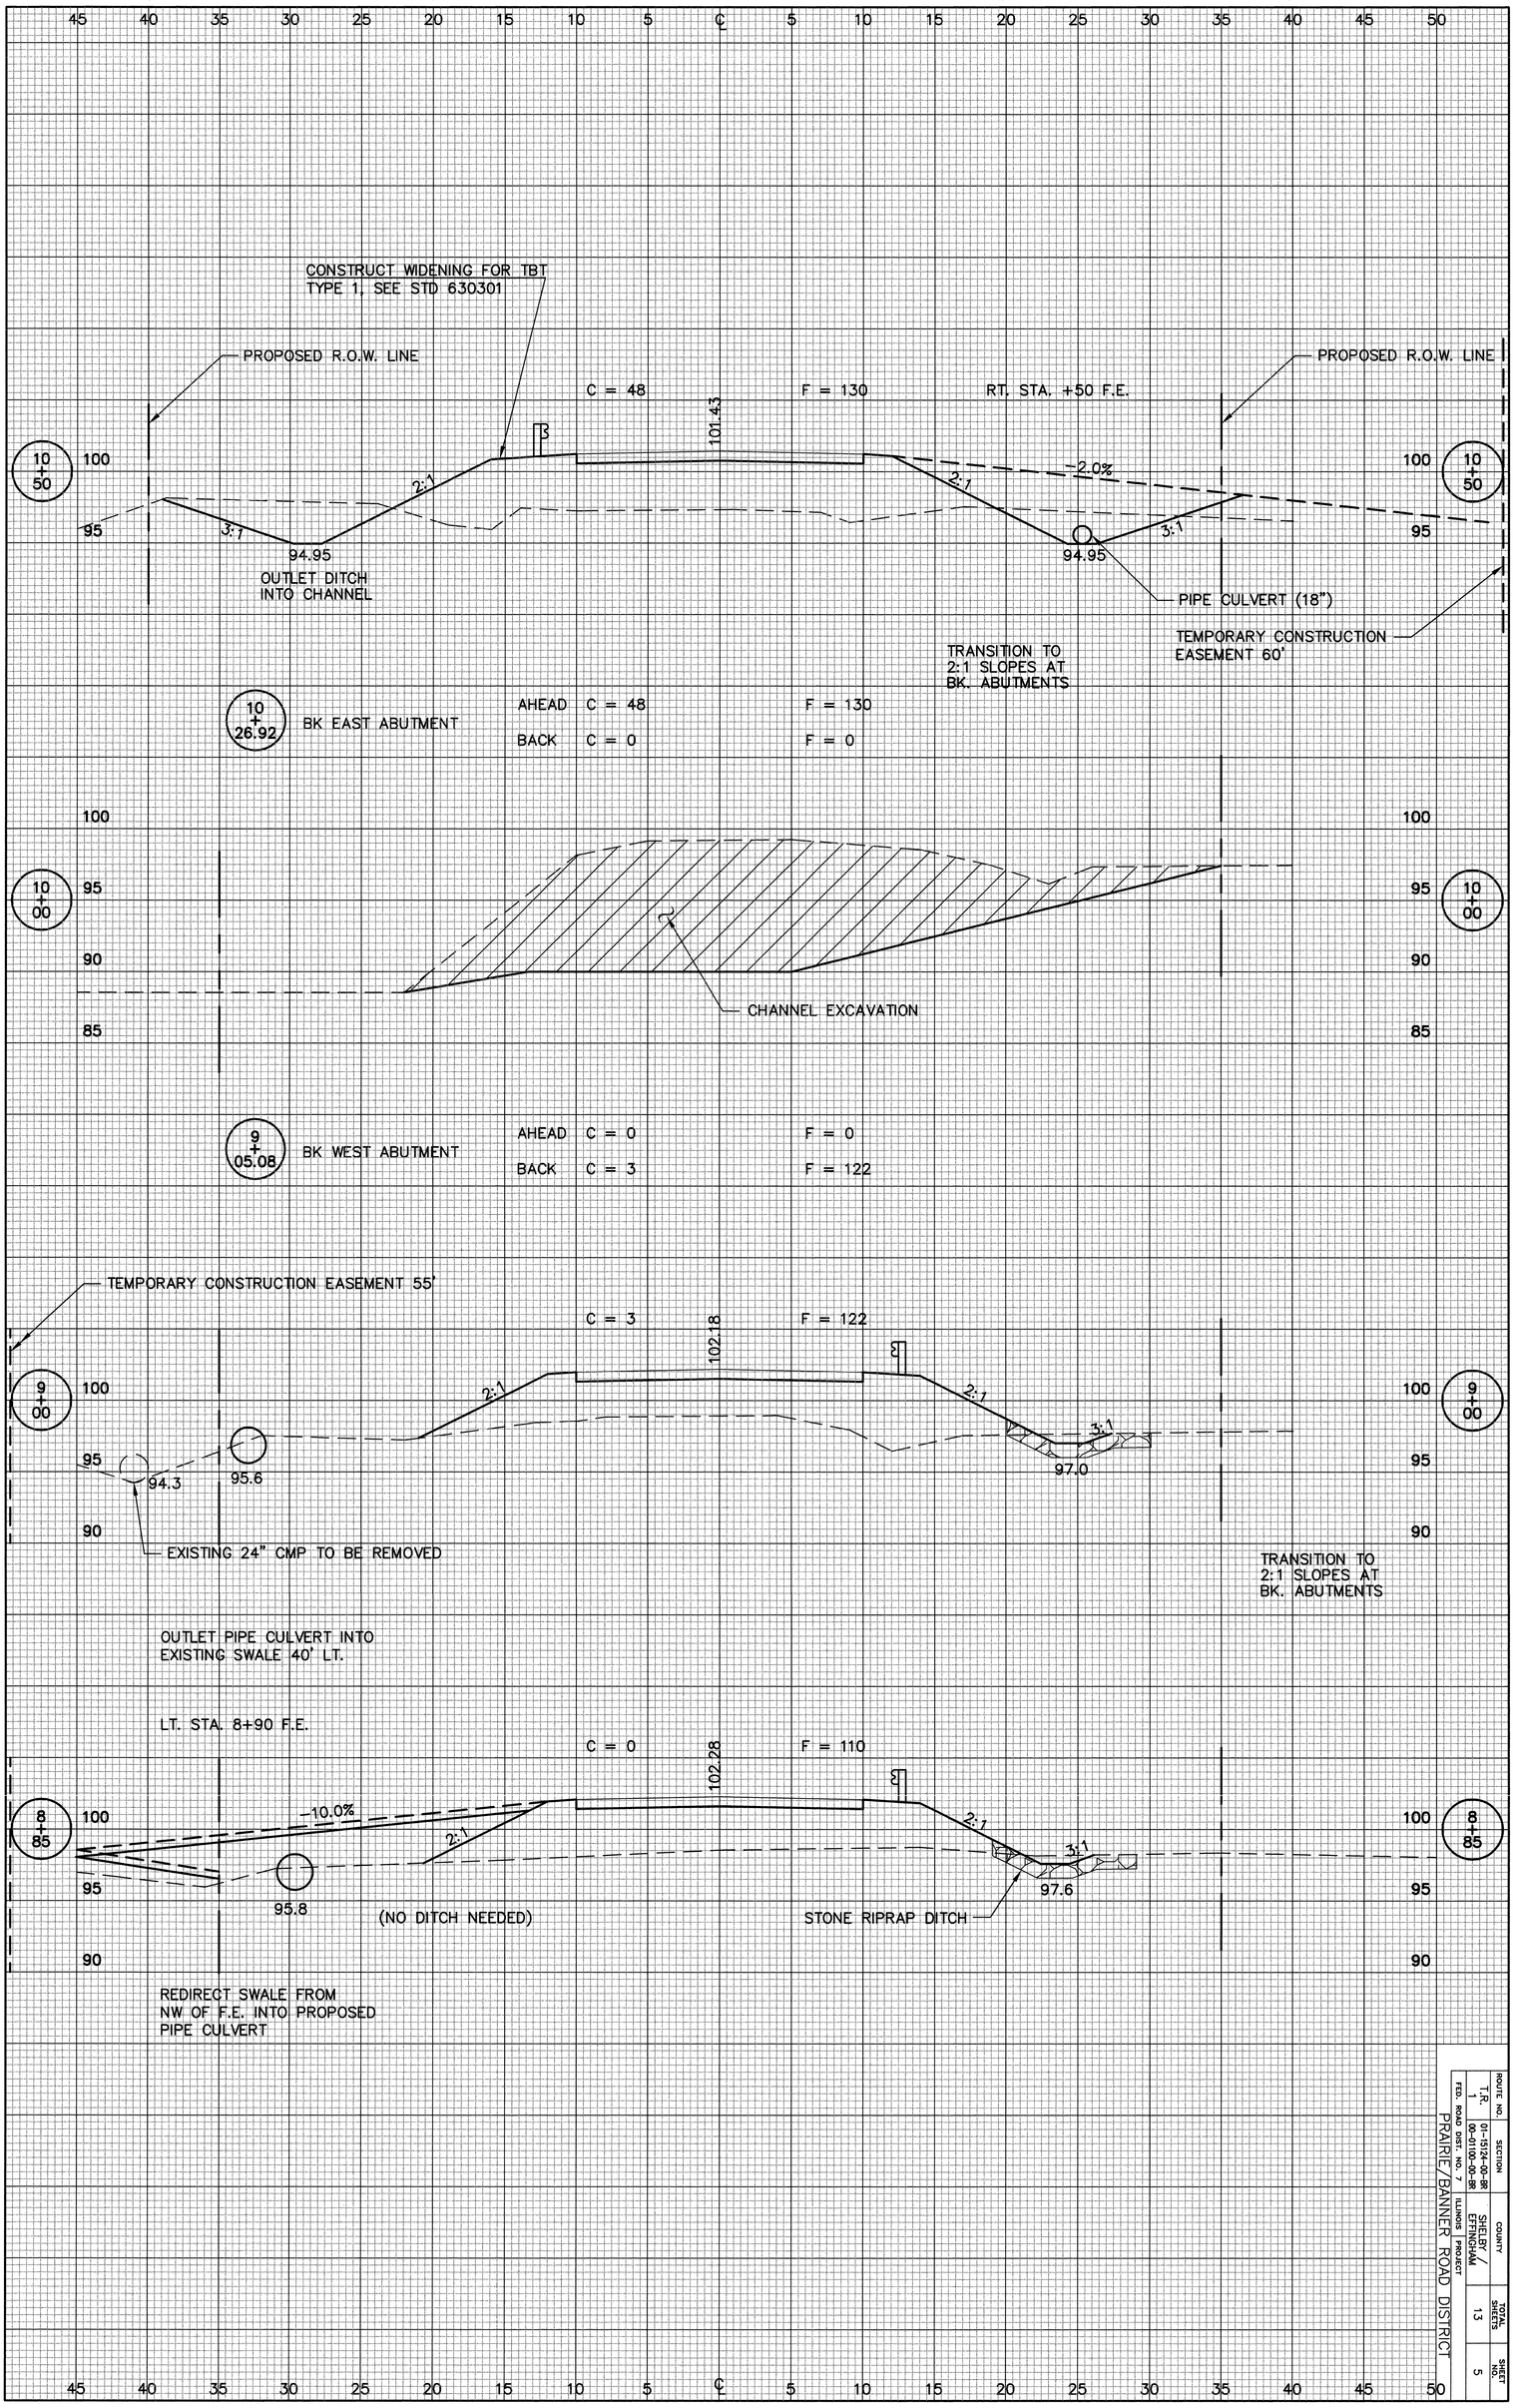

ROUTE NO.	SECTION	COUNTY	TOTAL SHEETS	SHEET NO.
T.R. 1	01-15124-00-BR	SHELBY/ EFFINGHAM	13	5
FED. ROAD DIST. NO. 7	00-0100-00-BR	ILLINOIS	PROJECT	

PRAIRIE/BANNER ROAD DISTRICT

91297