JOB NO.	SECTION	COUNTY	TOTAL SHEETS	SHEET NO.
C-95-300-04	01-00022-00-BT	MACON	26	5
F.H.W.A. REG.	ILLINOIS	PROJECT: TE-00D5 (81)		

91304

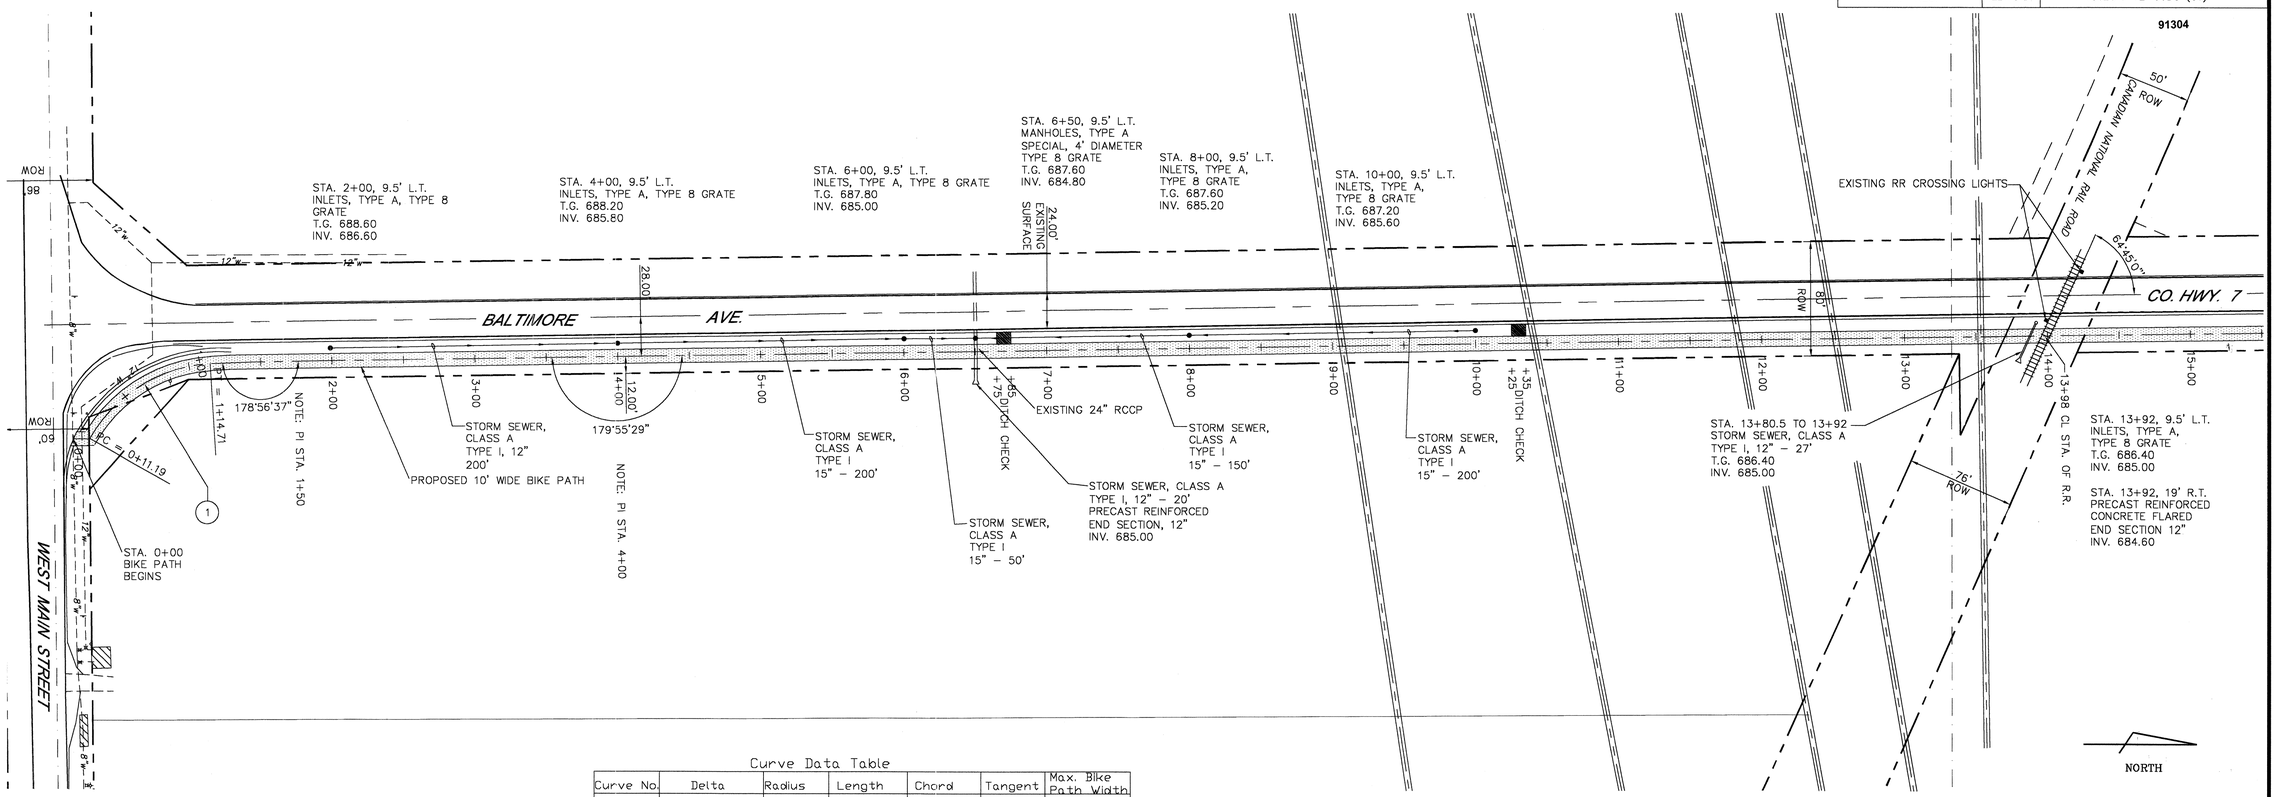

Curve Data Table

Curve No.	Delta	Radius	Length	Chord	Tangent	Max. Bike Path Width
①	57d19m28s	103.47'	103.52'	99.26'	56.56'	10'

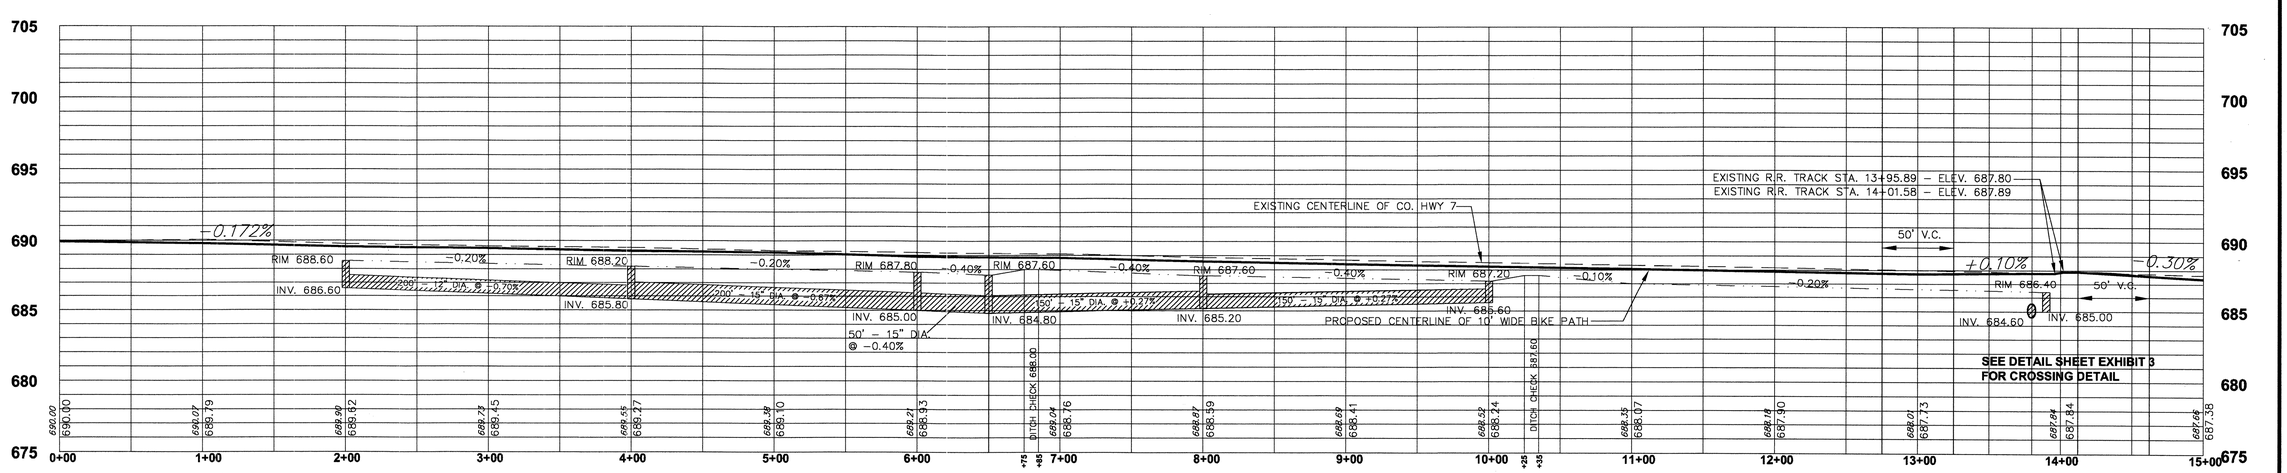

Massie & Massie Associates Inc.
Land Planning / Landscape Architecture
1210 S. 5th St., Springfield, IL 217-544-3210

PLAN AND PROFILE STA. 0+00 TO 15+00
MT. ZION BIKE PATH

DATE: 12/03
SCALE: 1" = 50' HORIZ
SCALE: 1" = 5' VERT
DRWN BY: RWG
SHEET NO. 5 OF 26