JOB NO.	SECTION	COUNTY	TOTAL SHEETS	SHEET NO.
C-95-300-04	01-00022-00-BT	MACON	26	13
F.H.W.A. REG.	ILLINOIS	PROJECT: TE-00D5 (81)		

91304

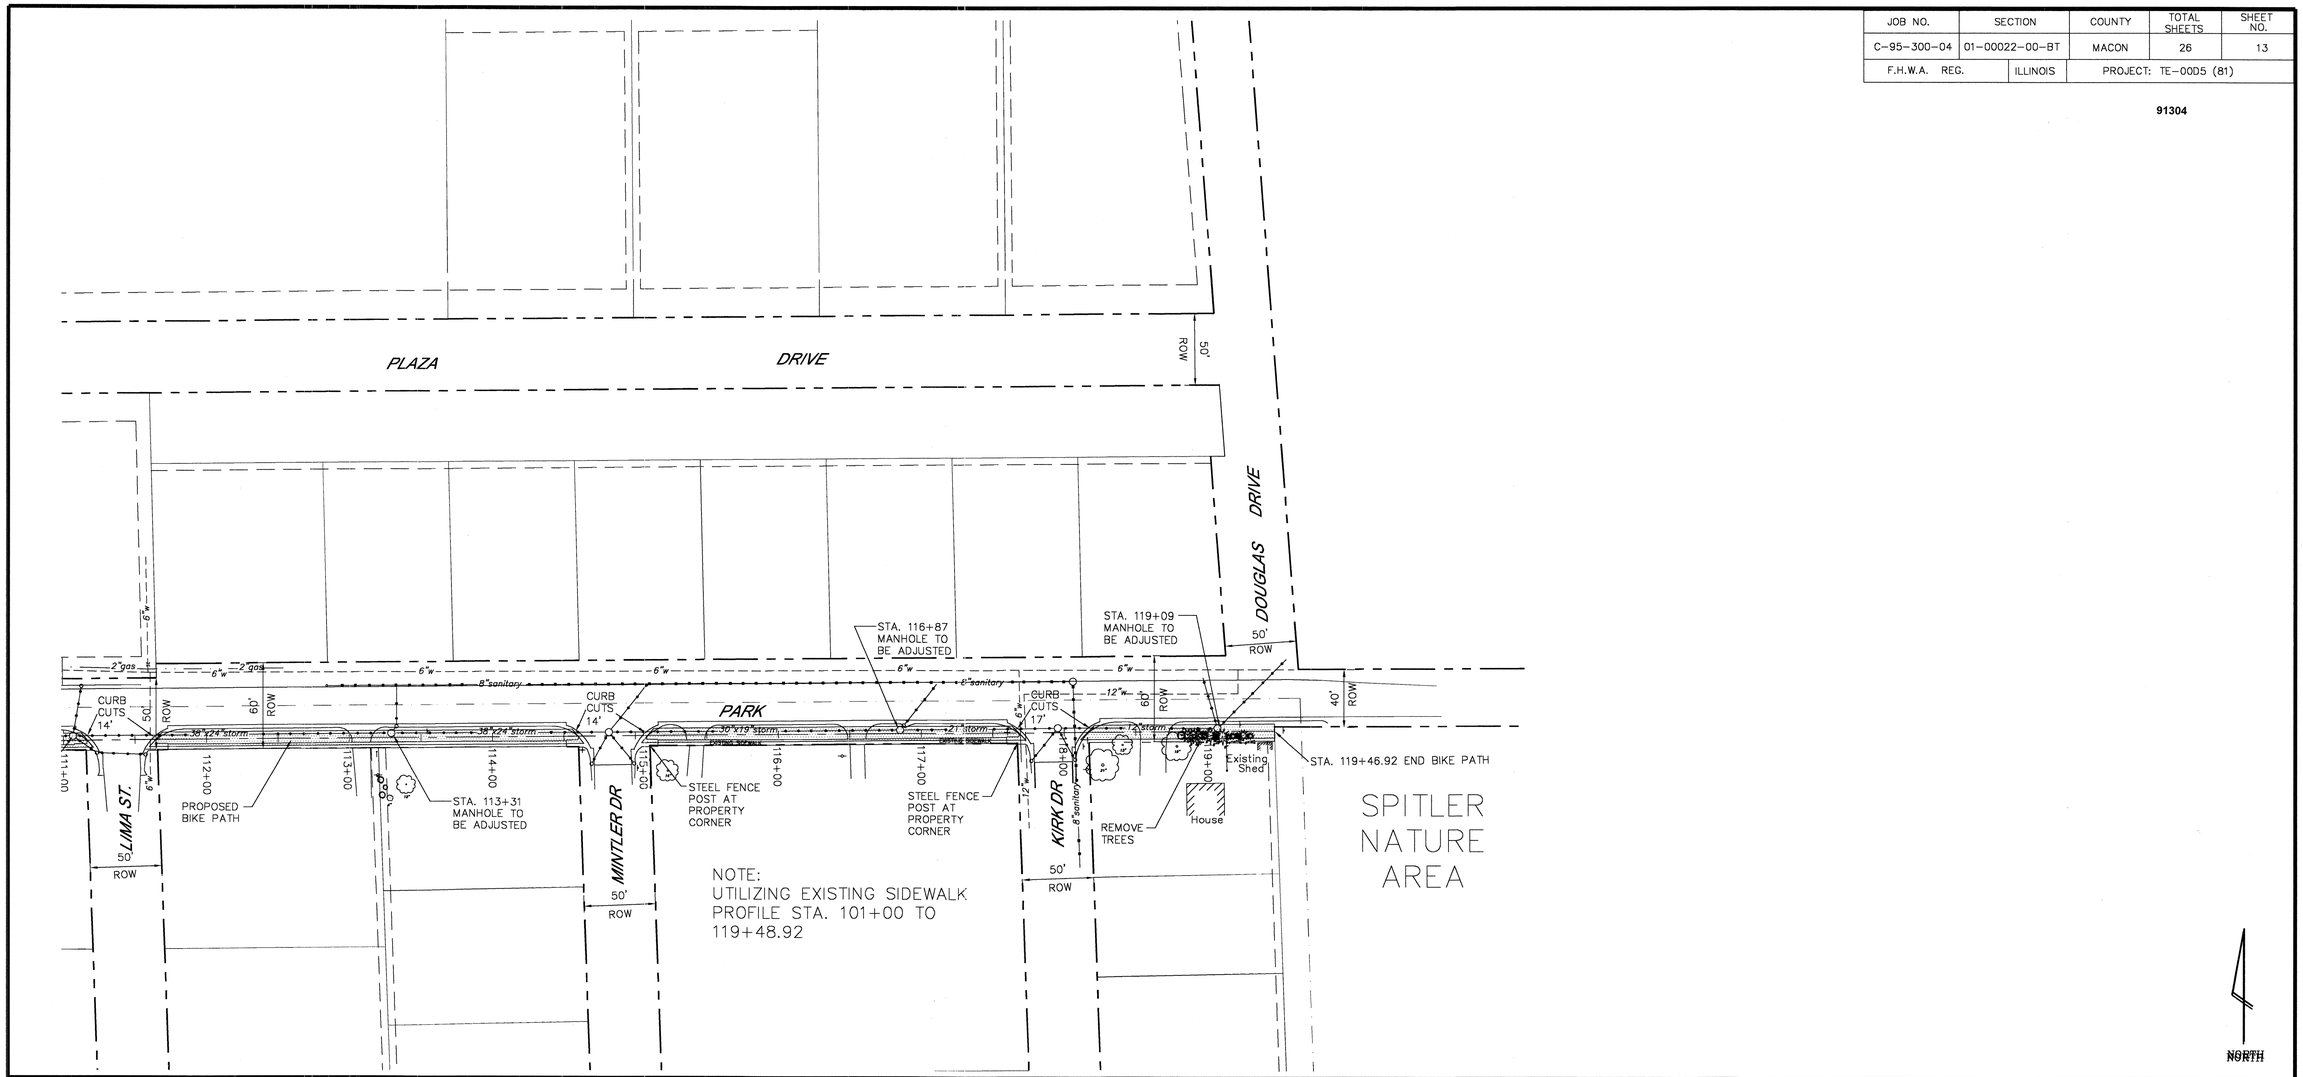

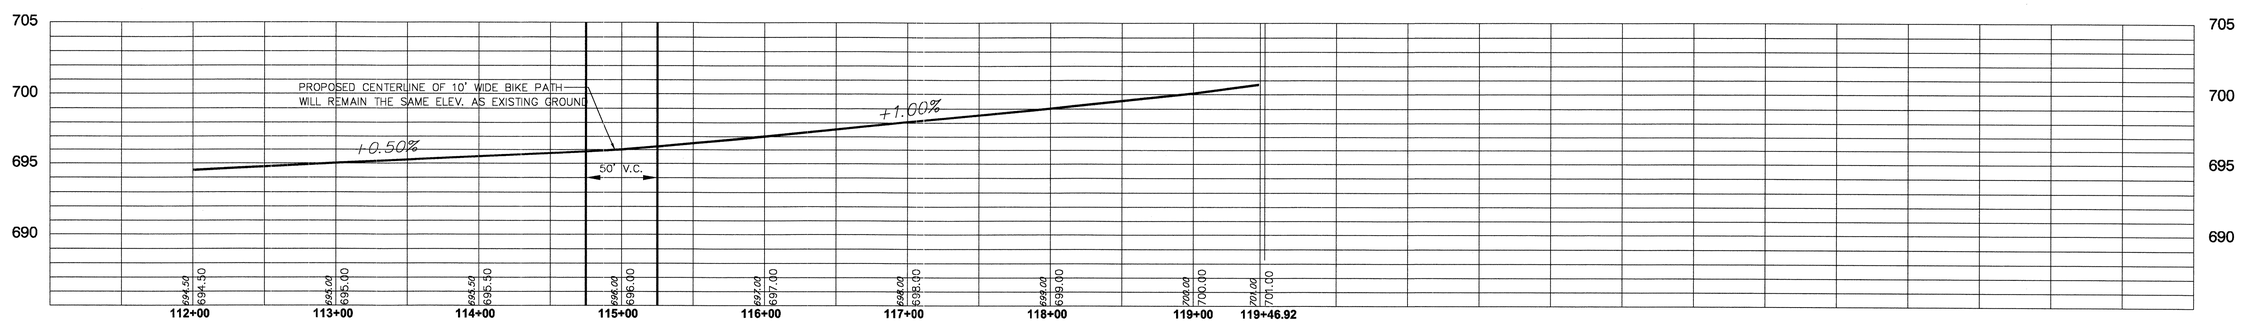

Massie & Massie Associates Inc.
Land Planning / Landscape Architecture
1210 S. 5th St., Springfield, IL 217-544-3210

PLAN VIEW RT. 121 AND SPITLER DRIVE
STA. 112+00 TO 119+46.92
MT. ZION BIKE TAIL

DATE: 8/03
SCALE: 1" = 50' HORIZ
SCALE: 1" = 5' VERT
DRWN BY: RWG
SHEET NO. 13 OF 26