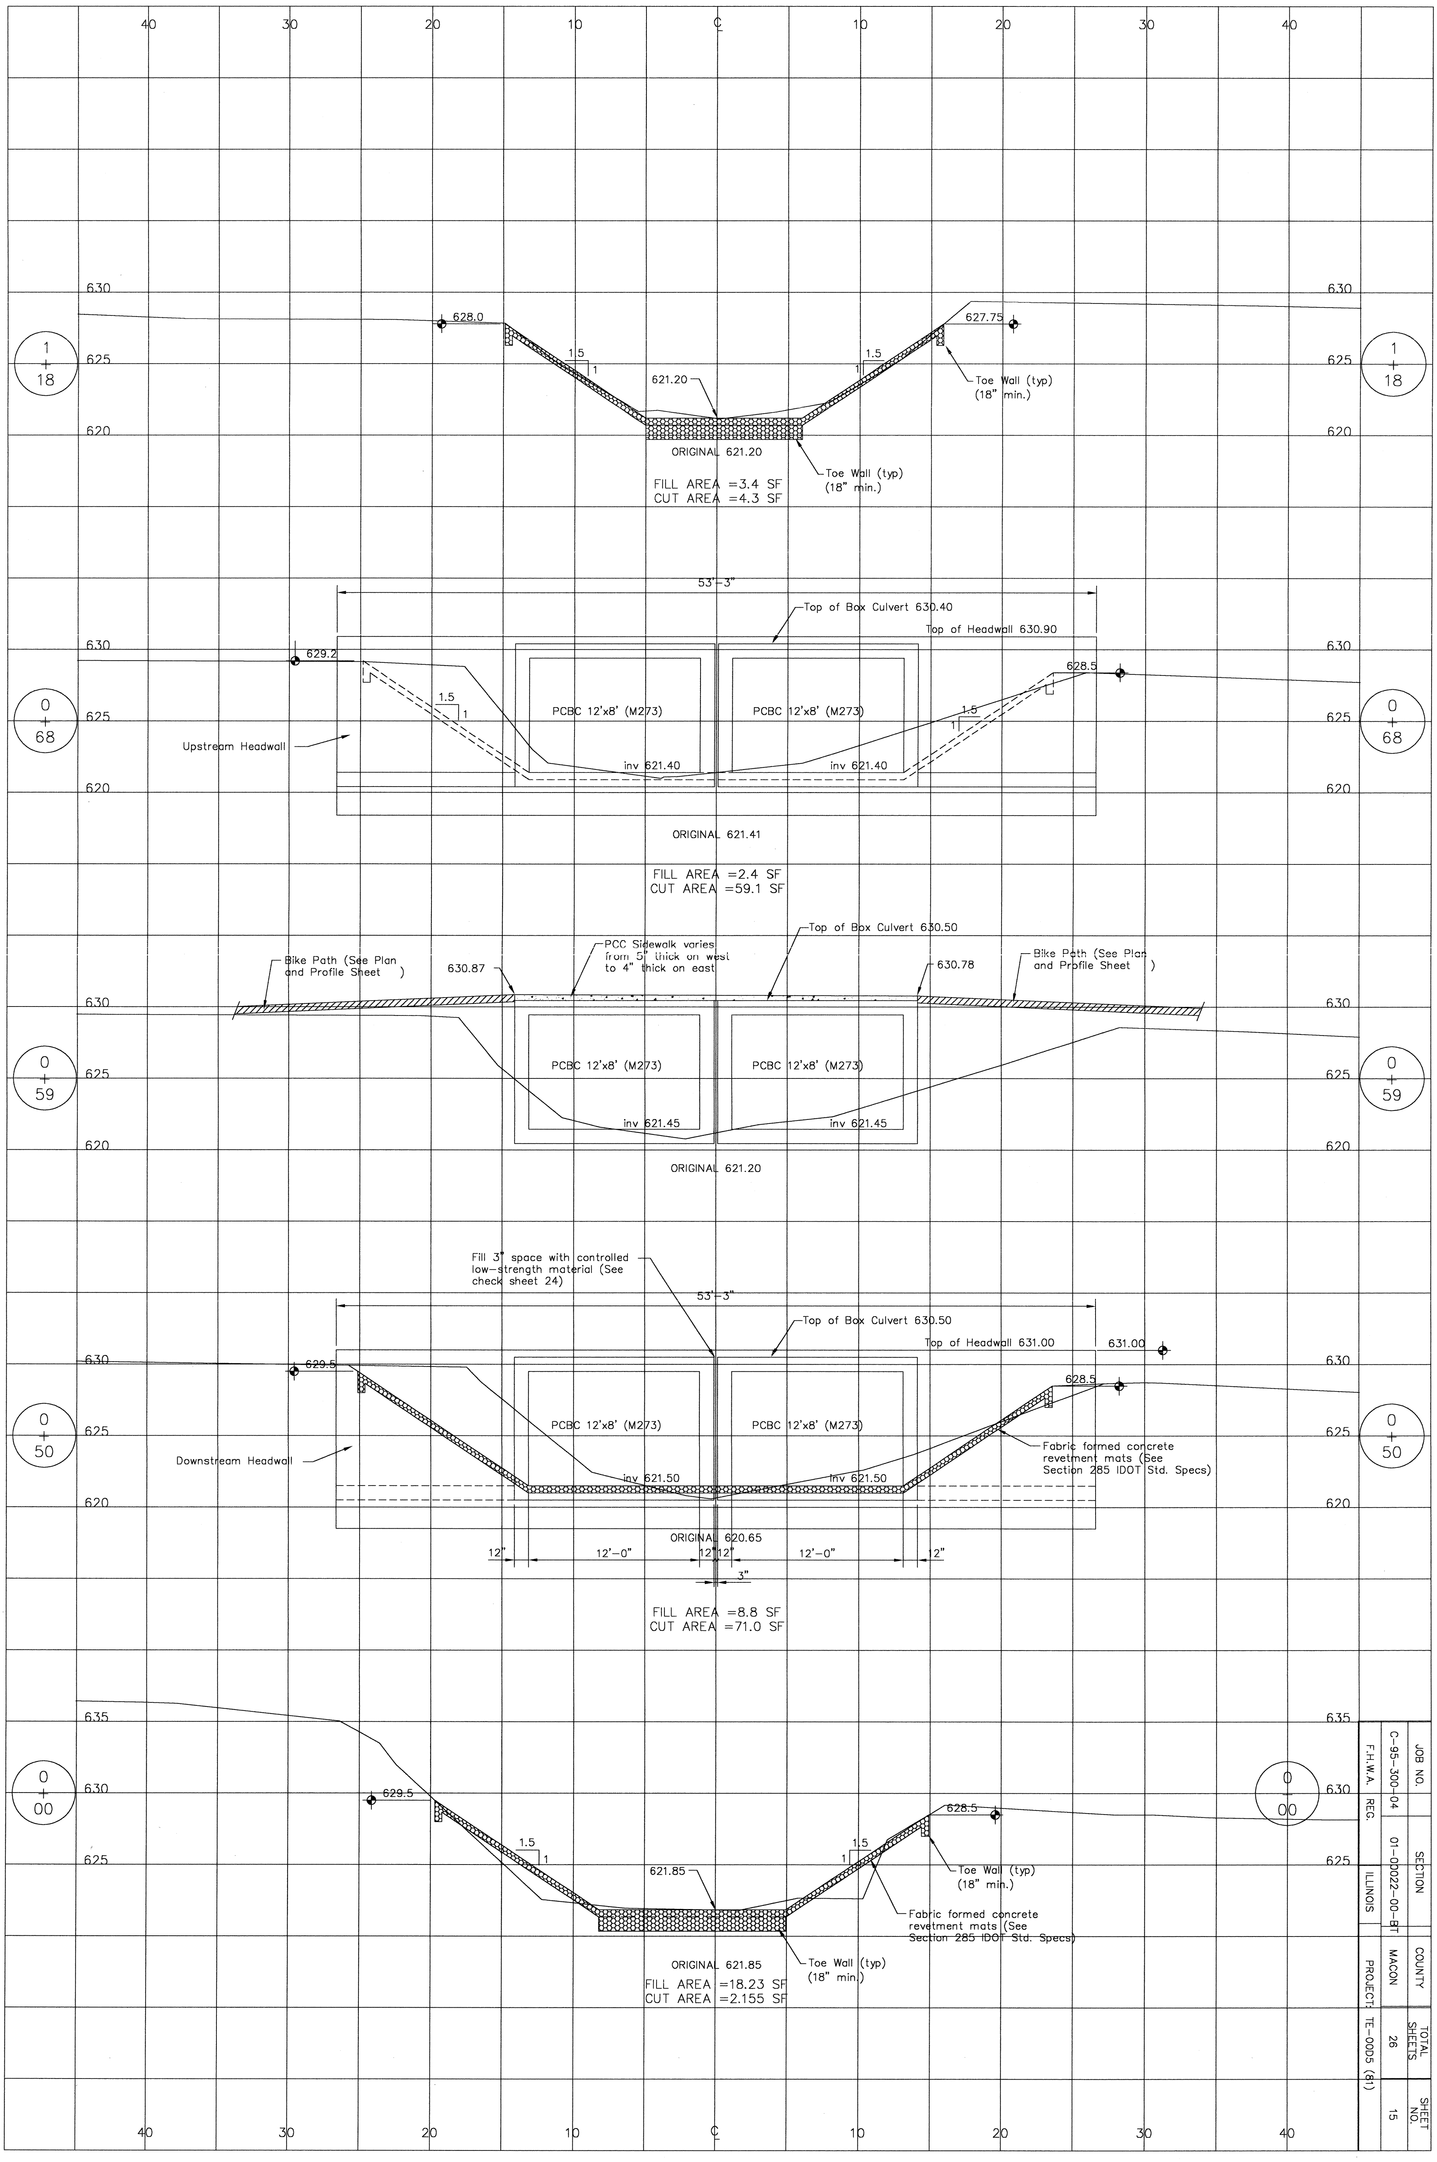

JOB NO.	SECTION	COUNTY	TOTAL SHEETS	SHEET NO.
C-95-300-04	01-00022-00-BT	MACON	26	15

F.A.H.M.A. REG. ILLINOIS PROJECT: TE-00D5 (81)

SHEET NO. 15 OF 26

VILLAGE OF MT ZION
FINLEY CREEK CULVERT

CROSS SECTIONS
STATION 0+00 TO 1+18

DESIGNED	SCALE
MHP	1" = 5'
DRAWN	DATE
p mills	Jan 2003
FIELD BOOK	JOB NO.
xxx	01-090

BATNBRIDGE GEE MILANSKI & ASSOCIATES, INC
Consulting Engineers
1670 SOUTH TAYLORVILLE ROAD
DECATUR ILLINOIS
Illinois License 184-001255

REVISIONS		
NO.	BY	DATE

91304