| F.A.U. RTE. | SECTION | COUNTY | TOTAL SHEETS | SHEET NO. |
|---|---|---|---|---|
| 7706 | (23-1)N,TS | LOGAN | 70 | 28 |
| STA. | | TO STA. | | |
| FED. ROAD DIST. NO. | ILLINOIS | FED. AID PROJECT | | |

92611

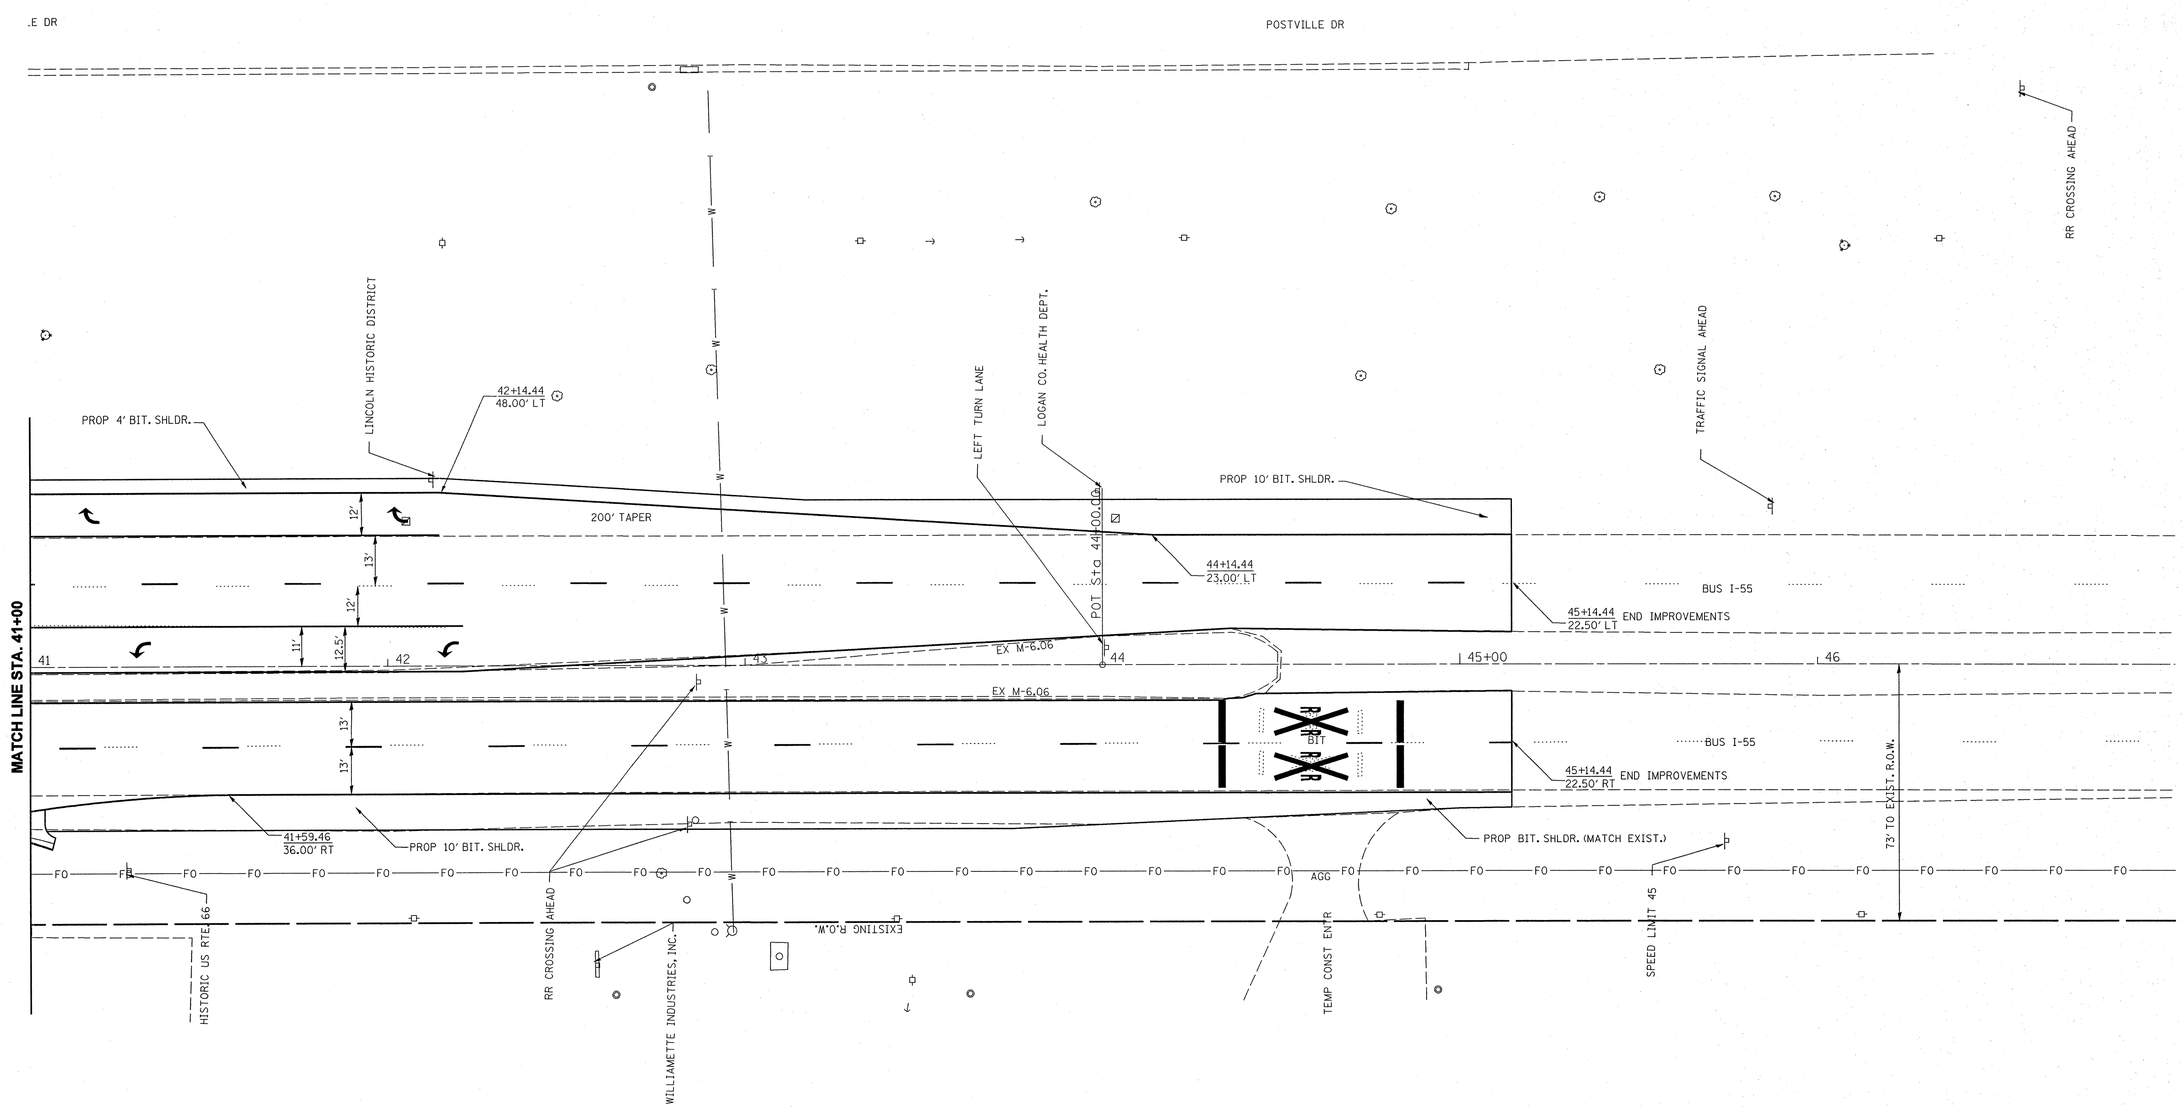


| REVISIONS | |
|---|---|
| NAME | DATE |
| | |
| | |
| | |
| | |
| | |
| | |
| | |
| | |
| | |

ILLINOIS DEPARTMENT OF TRANSPORTATION

PLAN SHEET

SCALE: VERT.
HORIZ.

DATE

DRAWN BY

CHECKED BY

c:\projects\d656402\plansheets.dgn
12/9/2003
*REF01

D6 PROJECT: D656402 FILE: PLANSHEETS .DGN