F.A.U. RTE.	SECTION	COUNTY	TOTAL SHEETS	SHEET NO.
7706	(23-1)N,TS	LOGAN	70	33
STA.		TO STA.		
FED. ROAD DIST. NO.	ILLINOIS	FED. AID PROJECT		

92611

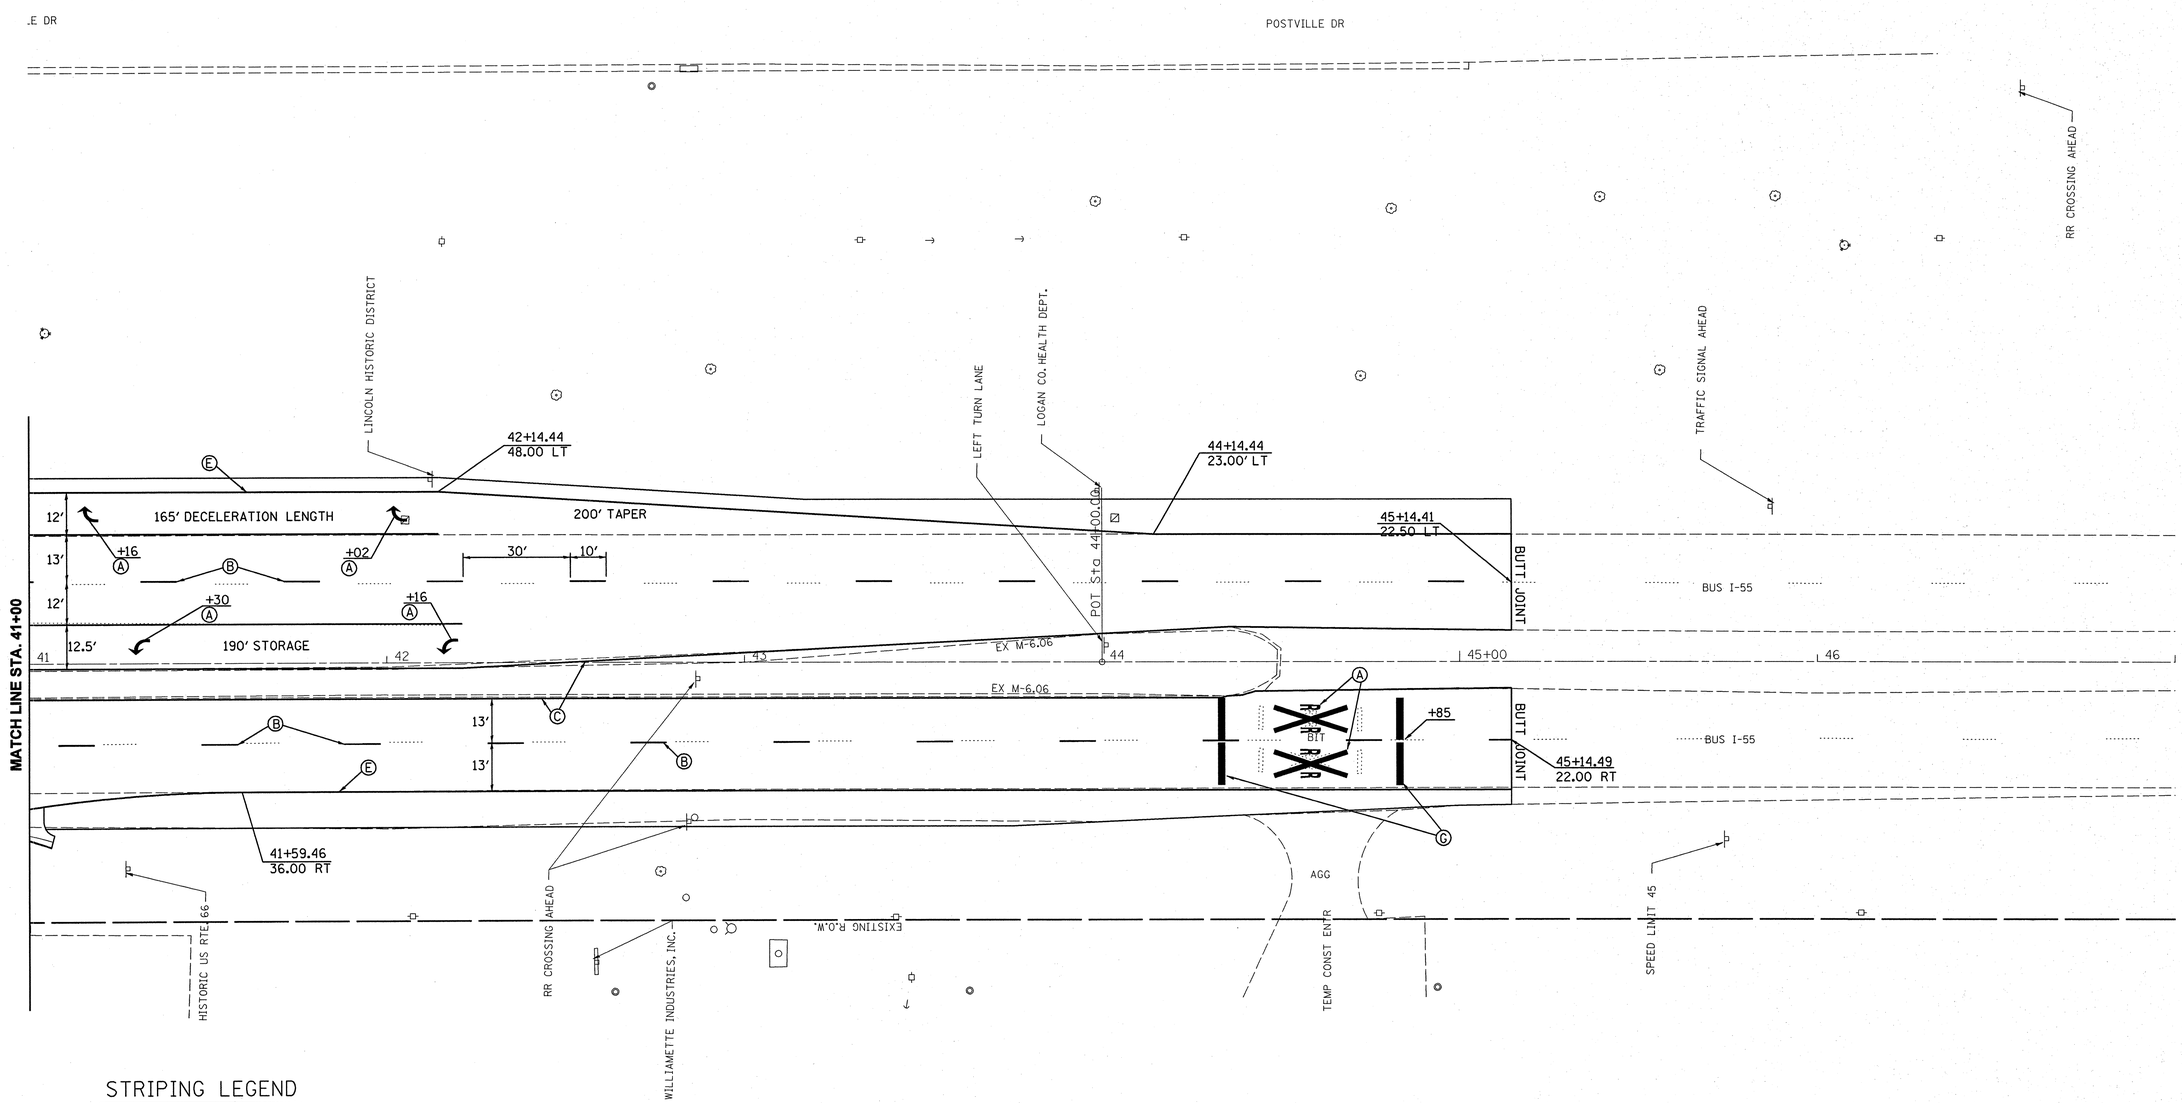

STRIPING LEGEND

- (A) PREFORMED PLASTIC PM TY B (INLAID) LETTERS & SYMBOLS (W)
- (B) PREFORMED PLASTIC PM TY B (INLAID) 5" LINE SKIP-DASH (W)
- (C) EXTRUDED THERMOPLASTIC 5" LINE (Y)
- (D) PREFORMED PLASTIC PM TY B (INLAID) 6" LINE (W)
- (E) EXTRUDED THERMOPLASTIC 5" LINE SOLID (W)
- (F) EXTRUDED THERMOPLASTIC 12" LINE (W) @ 20' CTRS
- (G) PREFORMED PLASTIC PM TY B (INLAID) 24" LINE (W)
- (H) EXTRUDED THERMOPLASTIC 5" DOUBLE LINE SOLID (Y)
- (I) EXTRUDED THERMOPLASTIC 12" LINE (Y) @ 20' CTRS

REVISIONS	
NAME	DATE

ILLINOIS DEPARTMENT OF TRANSPORTATION

PAVEMENT MARKING
DETAIL SHEET
BUS I-55 (LINCOLN PKWY)

SCALE: VERT. HORIZ.
DATE
DRAWN BY
CHECKED BY

c:\projects\d656402\pavemark.dgn
12/9/2003
•REF01

D6 PROJECT: D656402 FILE: PAVEMARK .DGN