F.A.U. RTE.	SECTION	COUNTY	TOTAL SHEETS	SHEET NO.
7706	(23-1)N,TS	LOGAN	70	39
STA.		TO STA.		
FED. ROAD DIST. NO.	ILLINOIS	FED. AID PROJECT		

92611

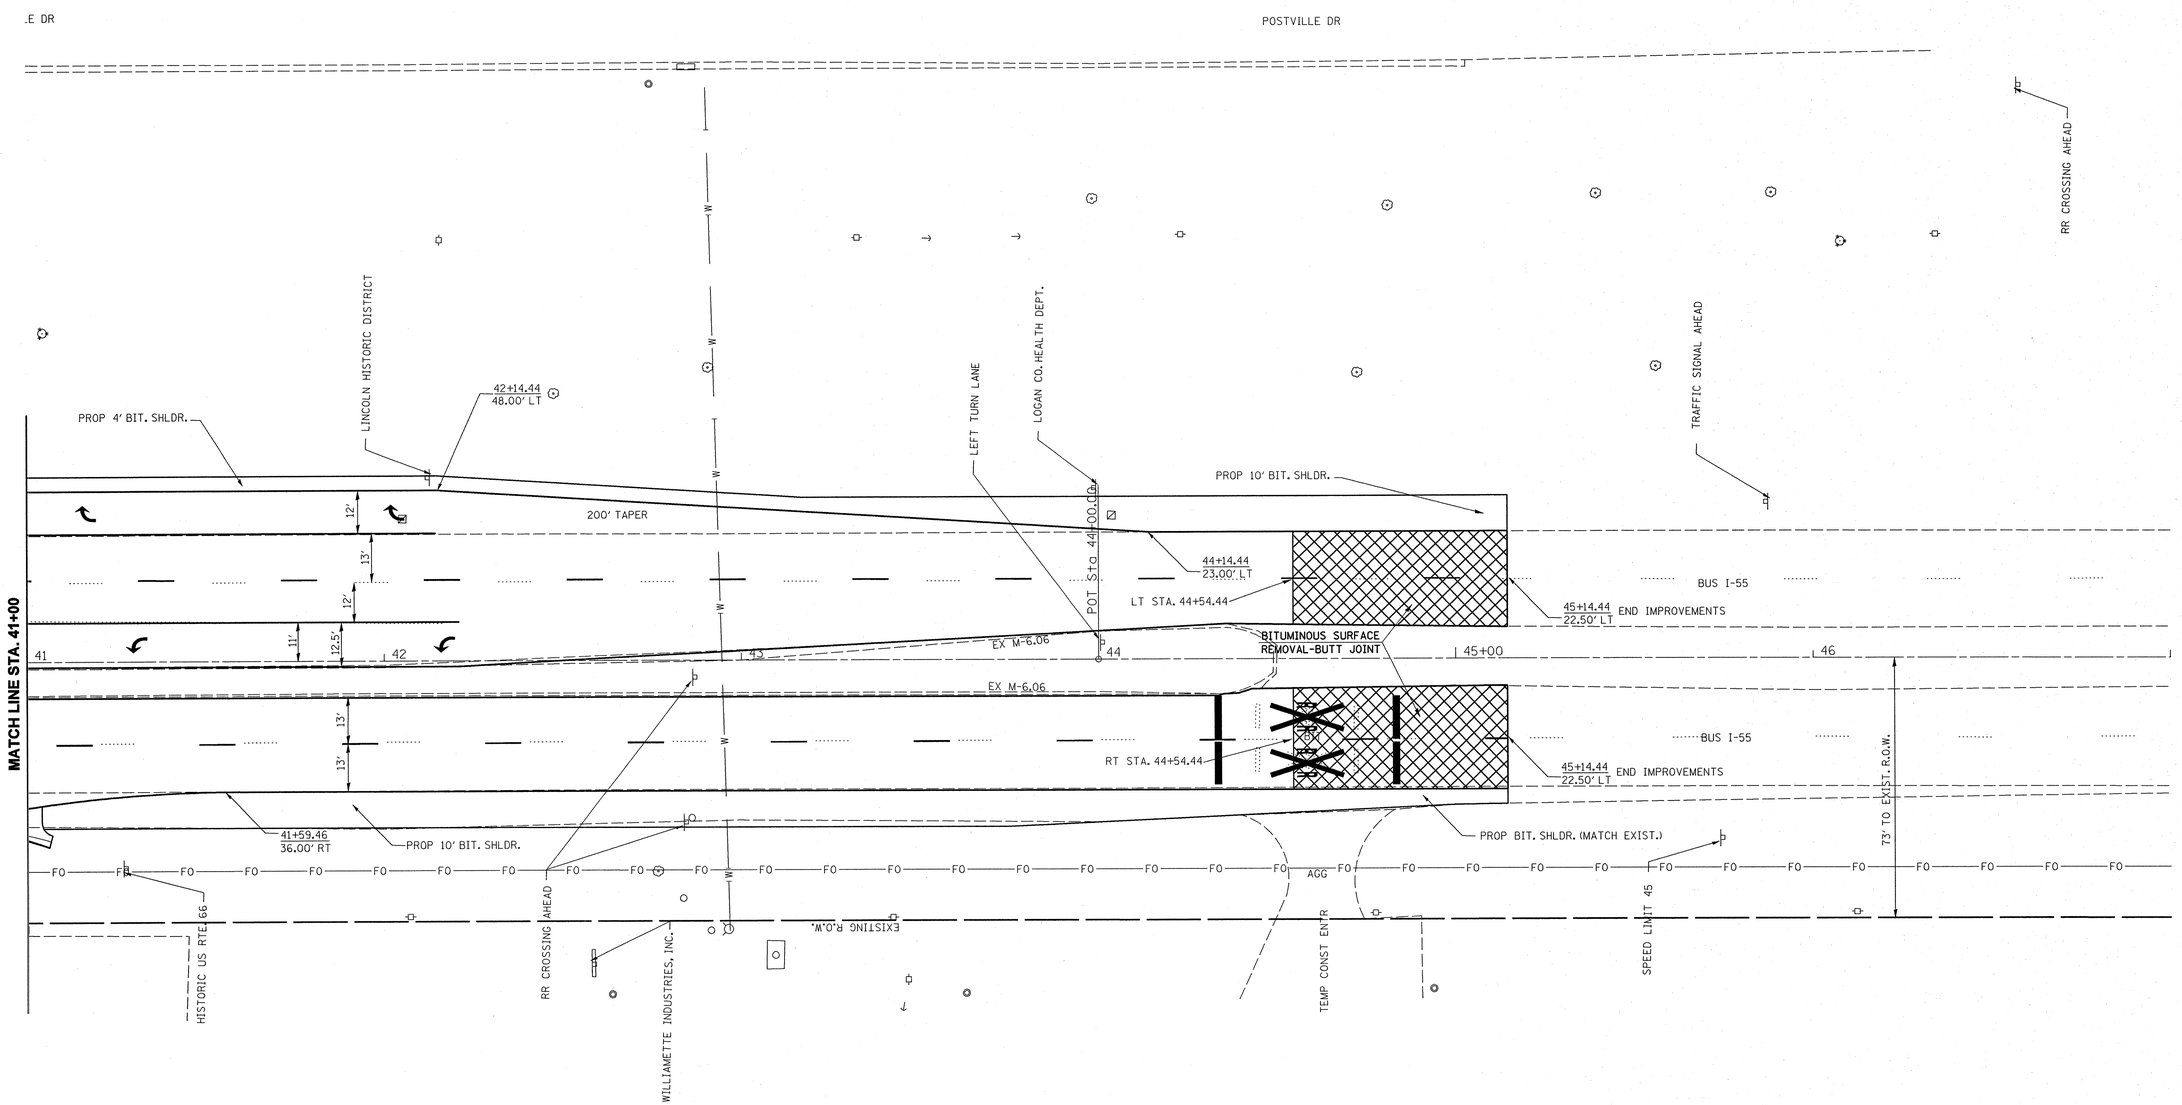

REVISIONS	
NAME	DATE

ILLINOIS DEPARTMENT OF TRANSPORTATION

DRAINAGE AND
REMOVAL ITEMS

SCALE: VERT.
HORIZ.

DATE

DRAWN BY

CHECKED BY

c:\projects\d656402\removalsheets.dgn
12/9/2003
*REF01

D6 PROJECT: D656402 FILE: PLANSHEETS .DGN