F.A.U. RTE.	SECTION	COUNTY	TOTAL SHEETS	SHEET NO.
7706	(23-IN.TS	LOGAN	70	41
STA.		TO STA.		
FED. ROAD DIST. NO.	ILLINOIS	FED. AID PROJECT		

92611

TEMPORARY SIGNAL NOTES:

1. TEMPORARY CABINET TO BE FURNISHED BY CONTRACTOR AND EQUIPPED WITH VIDEO DETECTION INTERFACE CABLES. PROPOSED CABINET MAY BE INSTALLED AND USED FOR TEMPORARY SIGNALS.
2. TEMPORARY SIGNALS SHALL BE OPERATIONAL PRIOR TO REMOVAL OF EXISTING SIGNALS.
3. POLES SHALL BE GUYED OR ANCHORED TO THE SATISFACTION OF THE ENGINEER. ANY ADJUSTMENTS SHALL BE CONSIDERED PART OF THE PAY ITEM FOR TEMPORARY TRAFFIC SIGNAL INSTALLATION.
4. VIDEO DETECTION SYSTEM SHALL BE UTILIZED TO PROVIDE DETECTION FOR THE TEMPORARY CONTROLLER. THE CAMERAS AND CONTROL UNIT SHALL BE RELOCATED TO THE PERMANENT TRAFFIC SIGNAL INSTALLATION. ALL ADJUSTMENTS AND RELOCATION OF VIDEO COMPONENTS ARE TO BE INCLUDED IN THE TEMPORARY TRAFFIC SIGNAL INSTALLATION COST.
5. POLES USED FOR TEMPORARY SIGNAL INSTALLATION SHALL PROVIDE FOR A MINIMUM 35 FT. MOUNTING HEIGHT FOR THE VIDEO CAMERAS.
6. PROPOSED SERVICE TO BE USED FOR TEMPORARY SIGNALS.
7. REMOVE EXISTING SERVICE INSTALLATION, TYPE A. REMOVED POLE AND SERVICE CABINET SHALL BECOME PROPERTY OF THE CONTRACTOR.

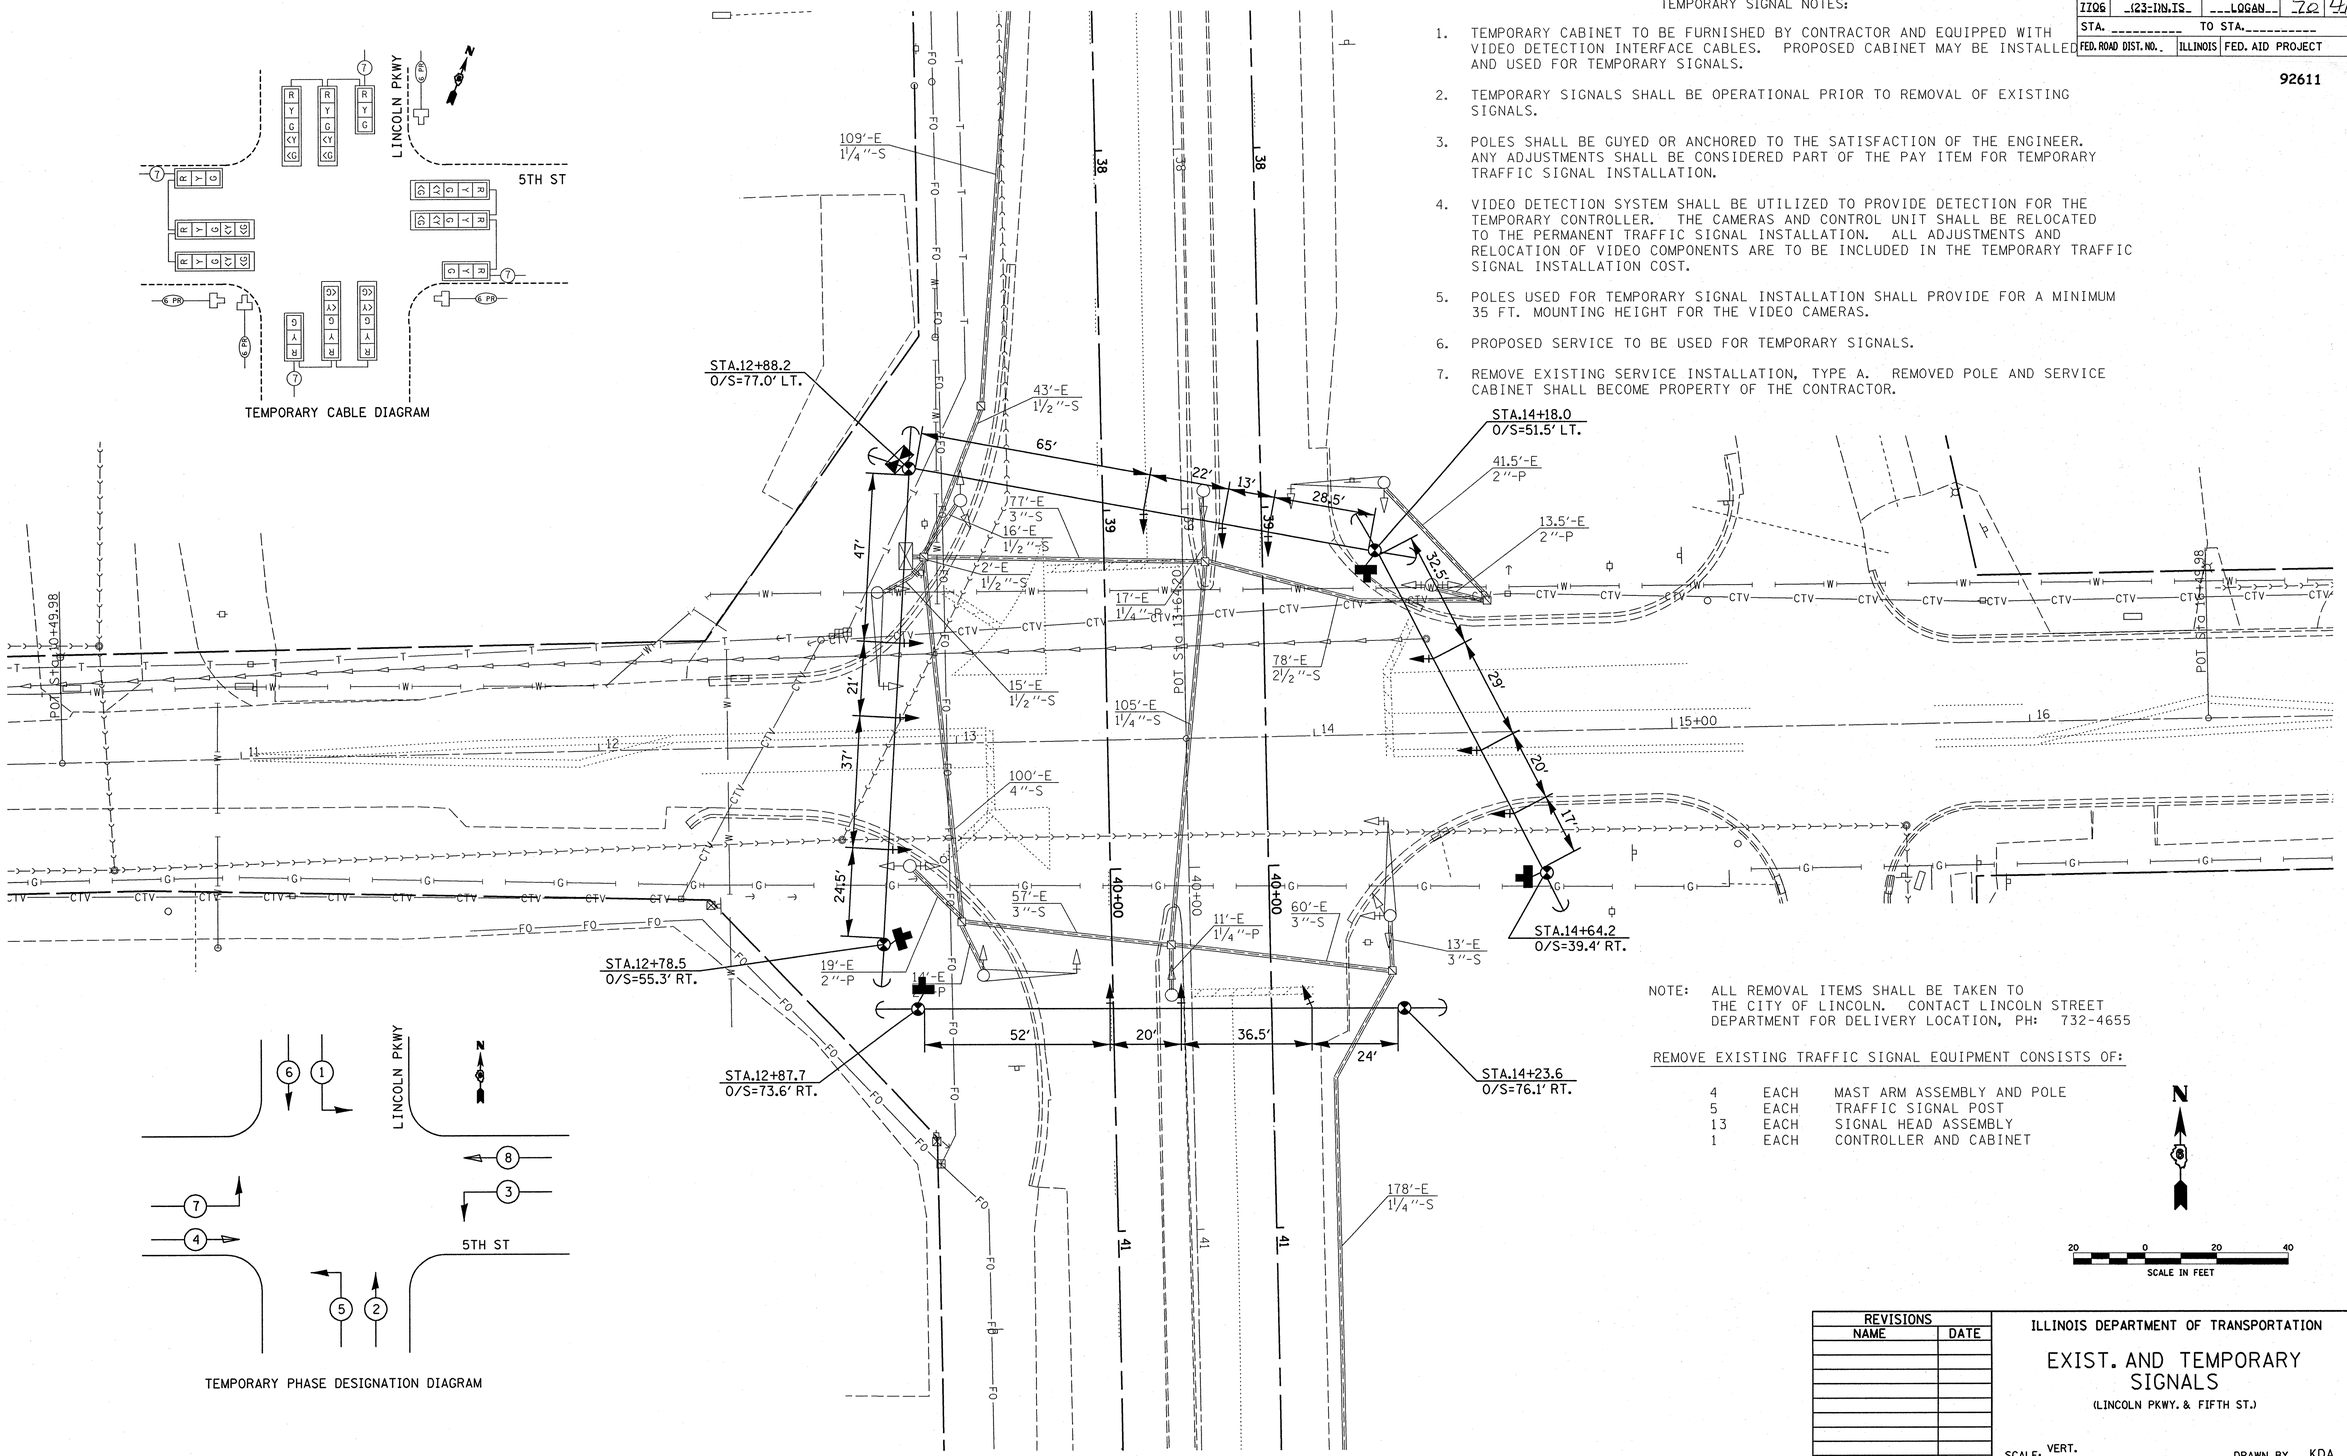

TEMPORARY CABLE DIAGRAM

TEMPORARY PHASE DESIGNATION DIAGRAM

NOTE: ALL REMOVAL ITEMS SHALL BE TAKEN TO THE CITY OF LINCOLN. CONTACT LINCOLN STREET DEPARTMENT FOR DELIVERY LOCATION, PH: 732-4655

REMOVE EXISTING TRAFFIC SIGNAL EQUIPMENT CONSISTS OF:

4	EACH	MAST ARM ASSEMBLY AND POLE
5	EACH	TRAFFIC SIGNAL POST
13	EACH	SIGNAL HEAD ASSEMBLY
1	EACH	CONTROLLER AND CABINET

N

20 0 20 40
SCALE IN FEET

REVISIONS	
NAME	DATE

ILLINOIS DEPARTMENT OF TRANSPORTATION

EXIST. AND TEMPORARY SIGNALS

(LINCOLN PKWY. & FIFTH ST.)

SCALE: VERT. HORIZ.
DATE JUNE '03
DRAWN BY KDA
CHECKED BY

c:\projects\d656402\ts_sheets.m32
12/9/2003
*REF01

D6 PROJECT: D656402 FILE: TS-SHEETS.M32