F.A.U. RTE.	SECTION	COUNTY	TOTAL SHEETS	SHEET NO.
IIQ6	(23-IN,IS)	LOGAN	20	44
STA. _____	TO STA. _____			
FED. ROAD DIST. NO.	ILLINOIS	FED. AID PROJECT		

92611

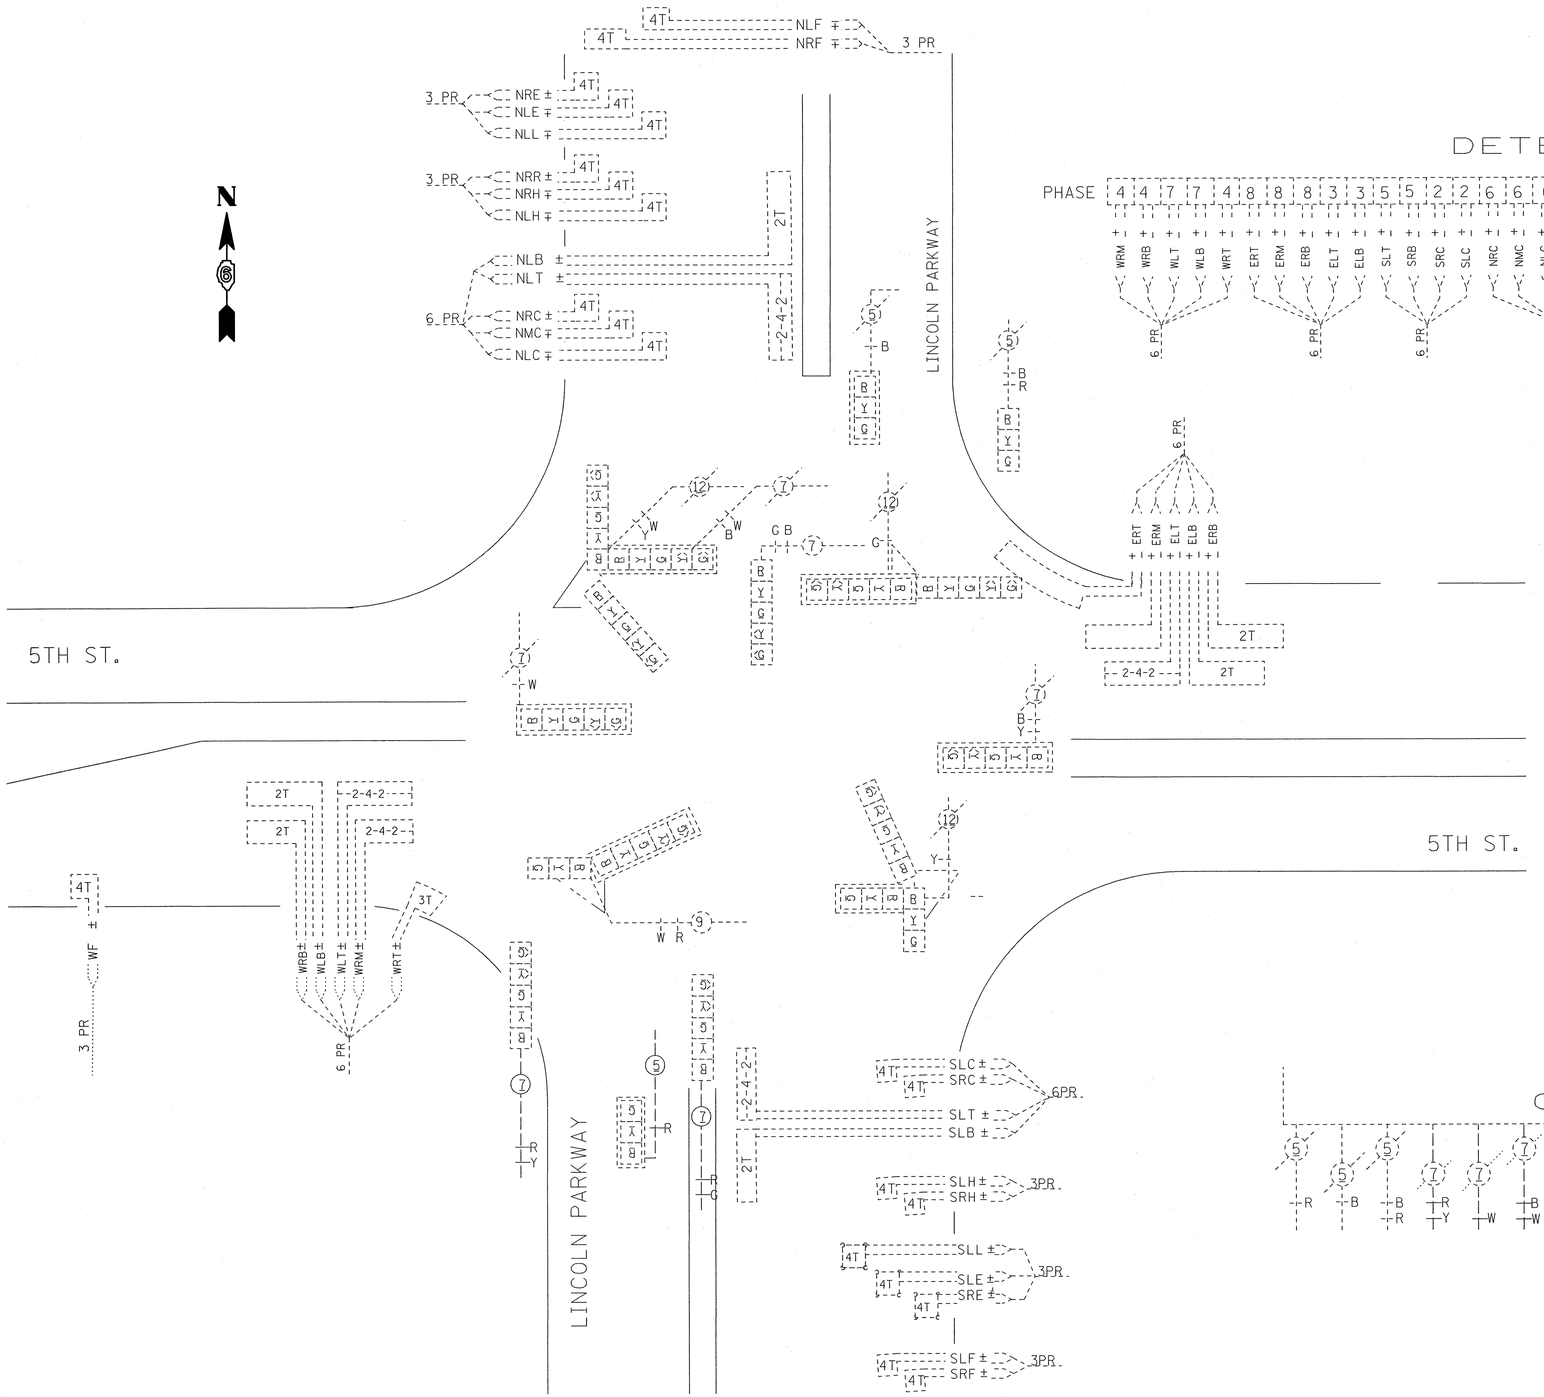

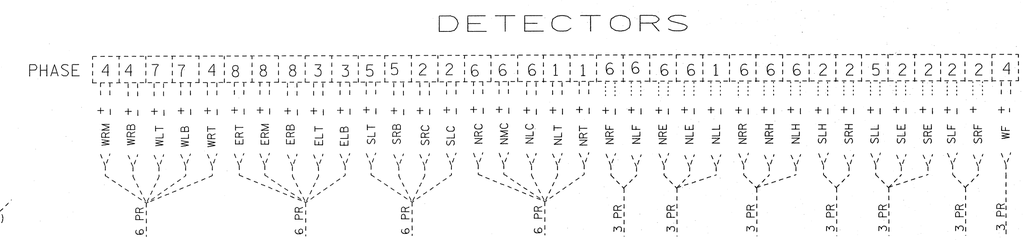

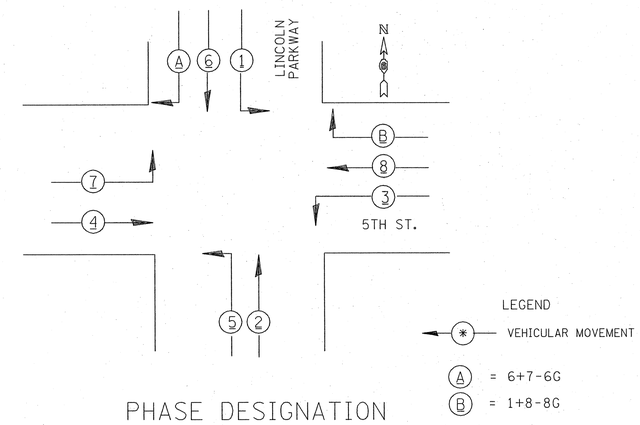

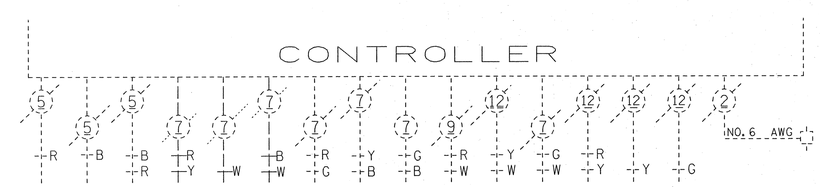

REVISIONS	
NAME	DATE

ILLINOIS DEPARTMENT OF TRANSPORTATION

EXIST. WIRING DIAGRAM

(LINCOLN PKWY. & FIFTH ST.)

SCALE: VERT. HORIZ.
DATE JUNE '03
DRAWN BY KDA
CHECKED BY

c:\projects\d656402\ts_sheets.m32
12/9/2003
*REF01

D6 PROJECT: D656402 FILE: IS-SHEETS.M32