F.A.U. RTE.	SECTION	COUNTY	TOTAL SHEETS	SHEET NO.
IZ06	123-IN.IS.	LOGAN	70	45
STA.		TO STA.		
FED. ROAD DIST. NO.	ILLINOIS	FED. AID PROJECT		

92611

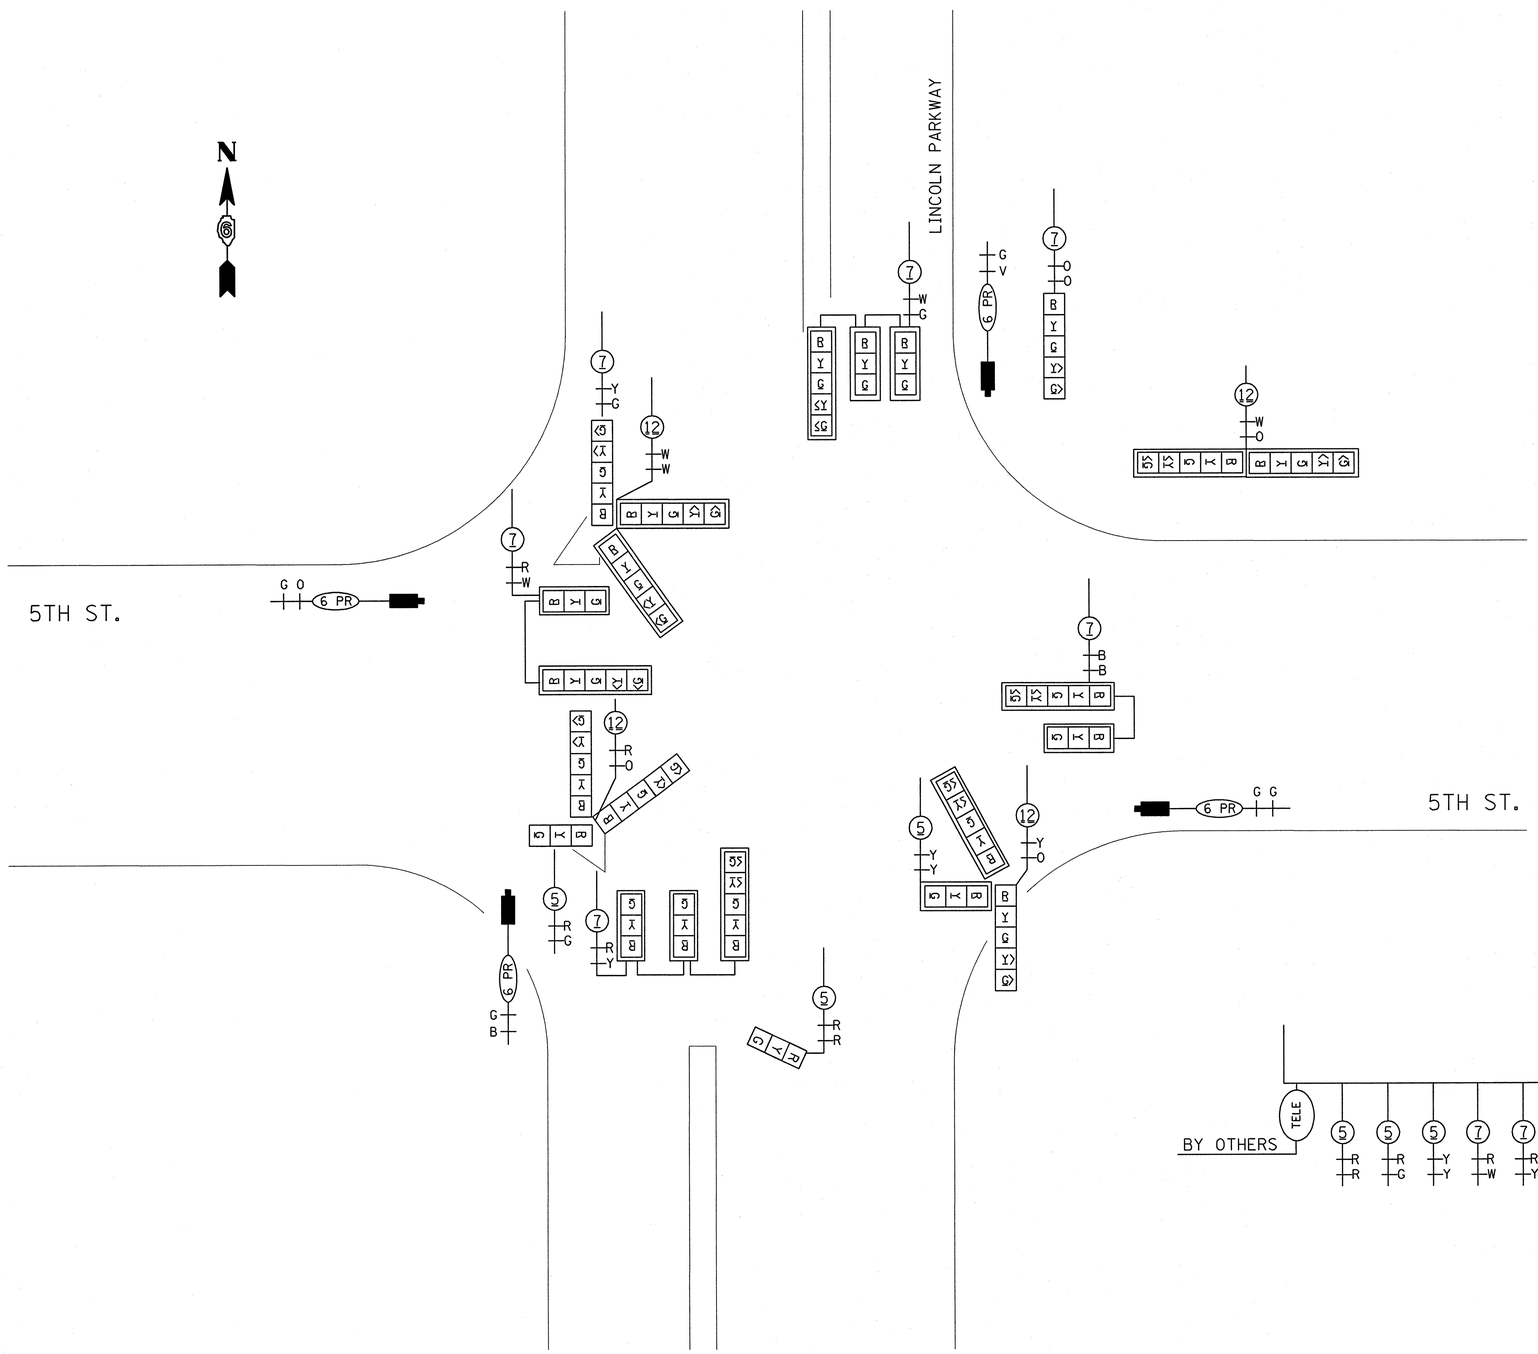

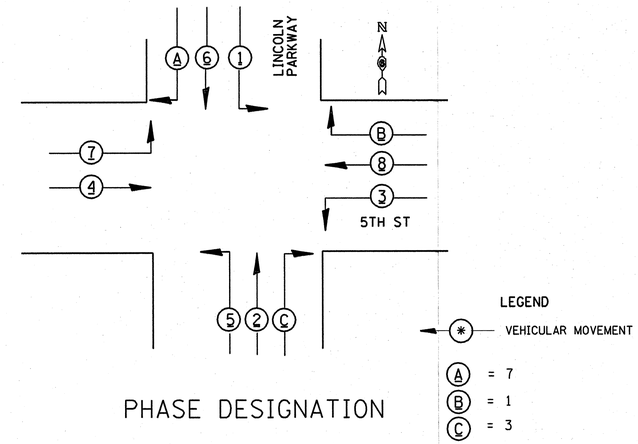

PHASE DESIGNATION

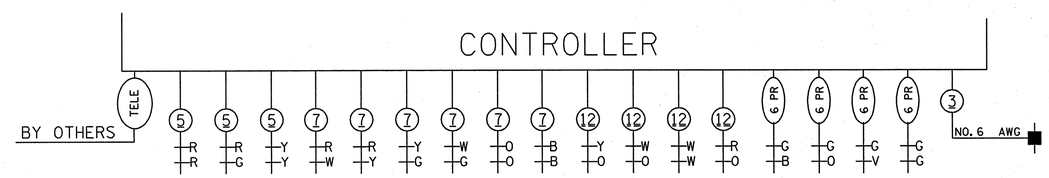

REVISIONS	
NAME	DATE

ILLINOIS DEPARTMENT OF TRANSPORTATION

PROP. WIRING DIAGRAM

(LINCOLN PKWY. & FIFTH ST.)

SCALE: VERT. HORIZ.

DATE JUNE '03

DRAWN BY KDA

CHECKED BY

c:\projects\d656402\ts_sheets.m32
12/9/2003
*REF01

D6 PROJECT: D656402 FILE: IS-SHEETS-M32___