F.A.U. RTE.	SECTION	COUNTY	TOTAL SHEETS	SHEET NO.
7706	(23-1)N,TS	LOGAN	70	48
STA.		TO STA.		
FED. ROAD DIST. NO.	ILLINOIS	FED. AID PROJECT		

92611

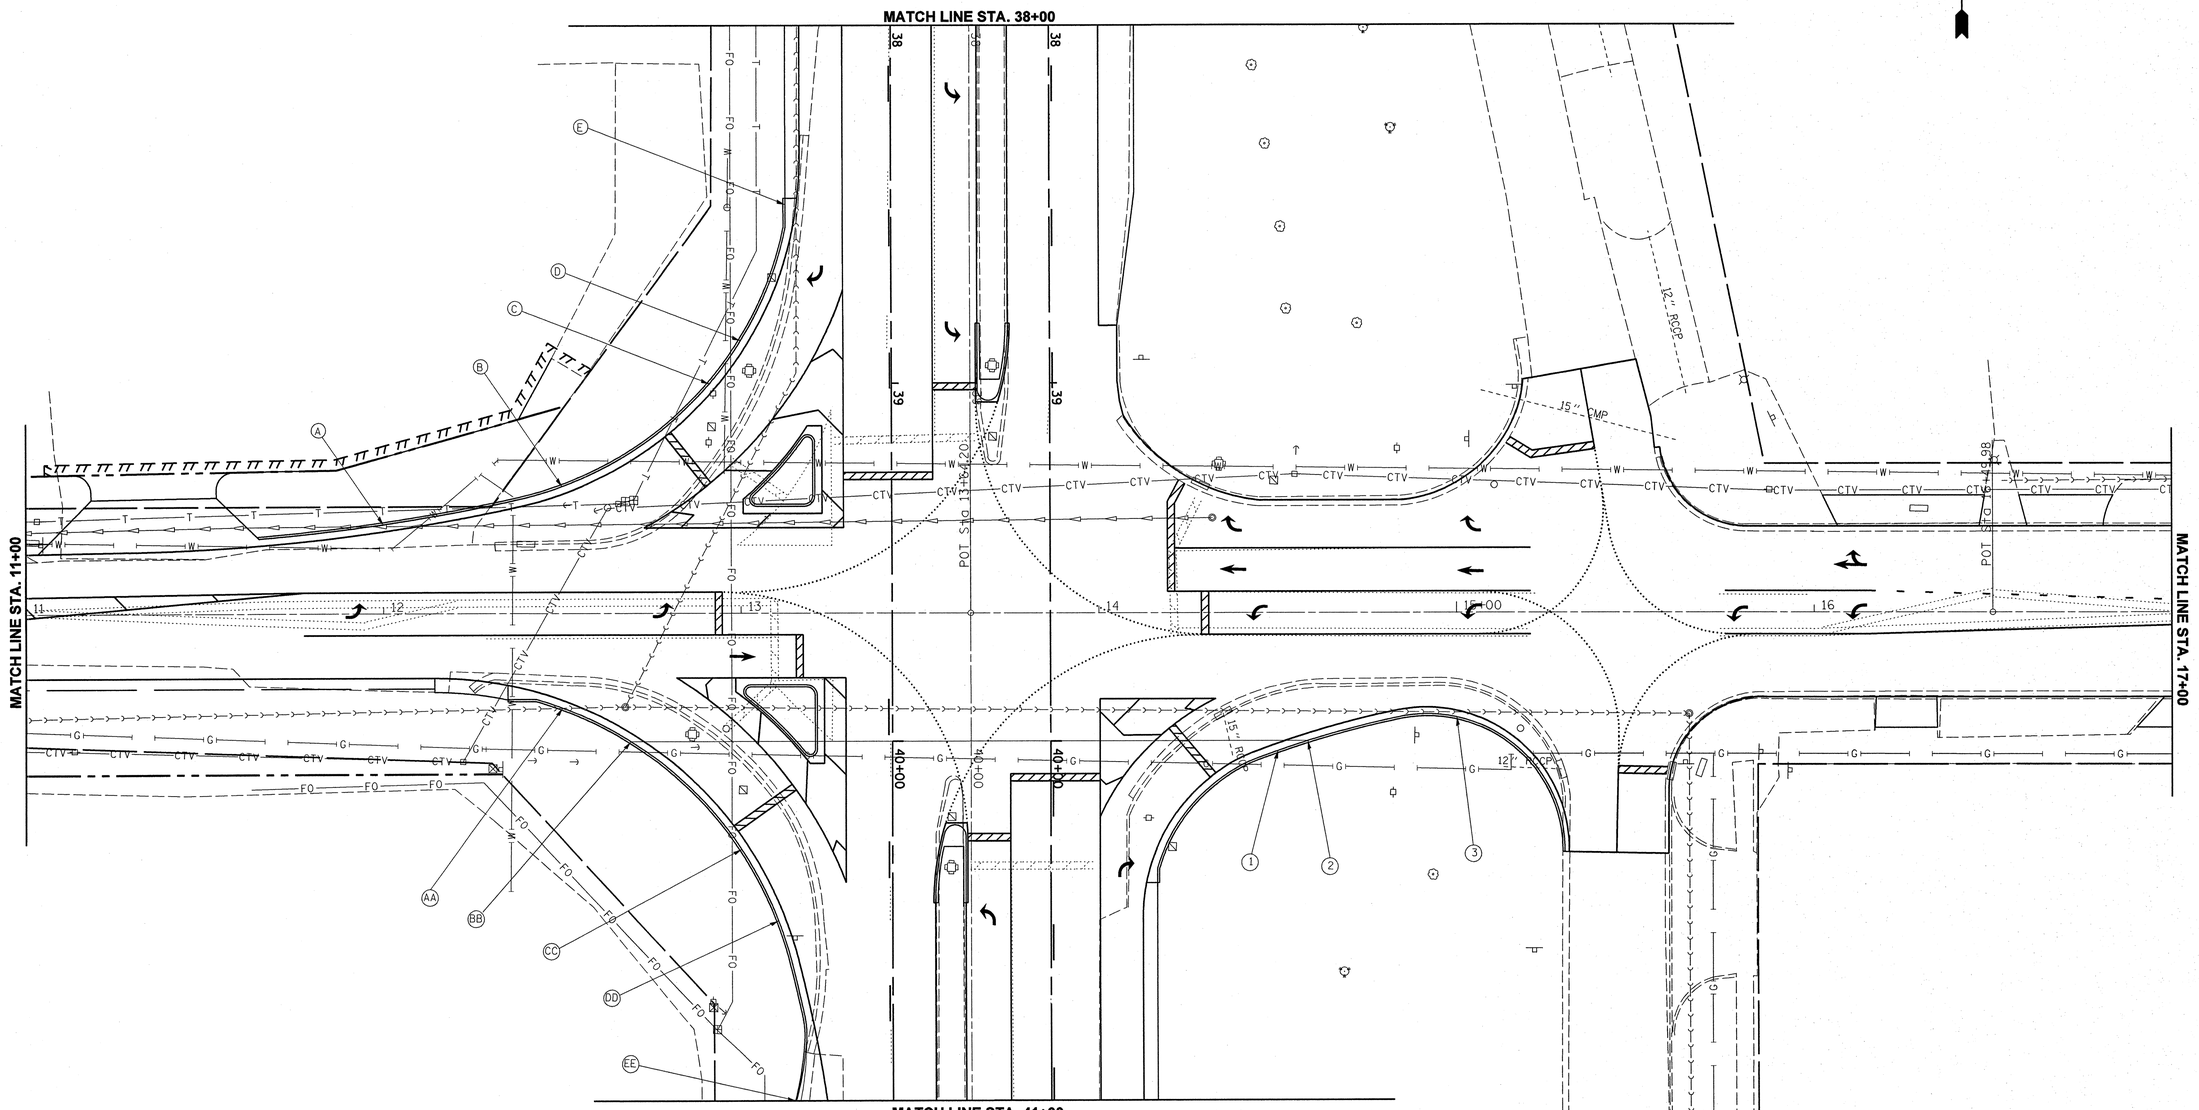

REFER TO NEXT SHEET FOR LOCATIONS AND ELEVATIONS OF MARKED POINTS ON INTERSECTION

REVISIONS	
NAME	DATE

ILLINOIS DEPARTMENT OF TRANSPORTATION

POINT LOCATION LAYOUTS

SCALE: VERT. HORIZ.

DATE

DRAWN BY

CHECKED BY

c:\projects\d656402\pointlocation.dgn
12/9/2003
*REF01

D6 PROJECT: D656402 FILE: PLANSHEETS .DGN