92611

F.A. RTE.	SECTION	COUNTY	TOTAL SHEETS	SHEET NO.
70	70	75	70	54
STA.		TO STA.		
FED. ROAD DIST. NO.	ILLINOIS	FED. AID PROJECT		

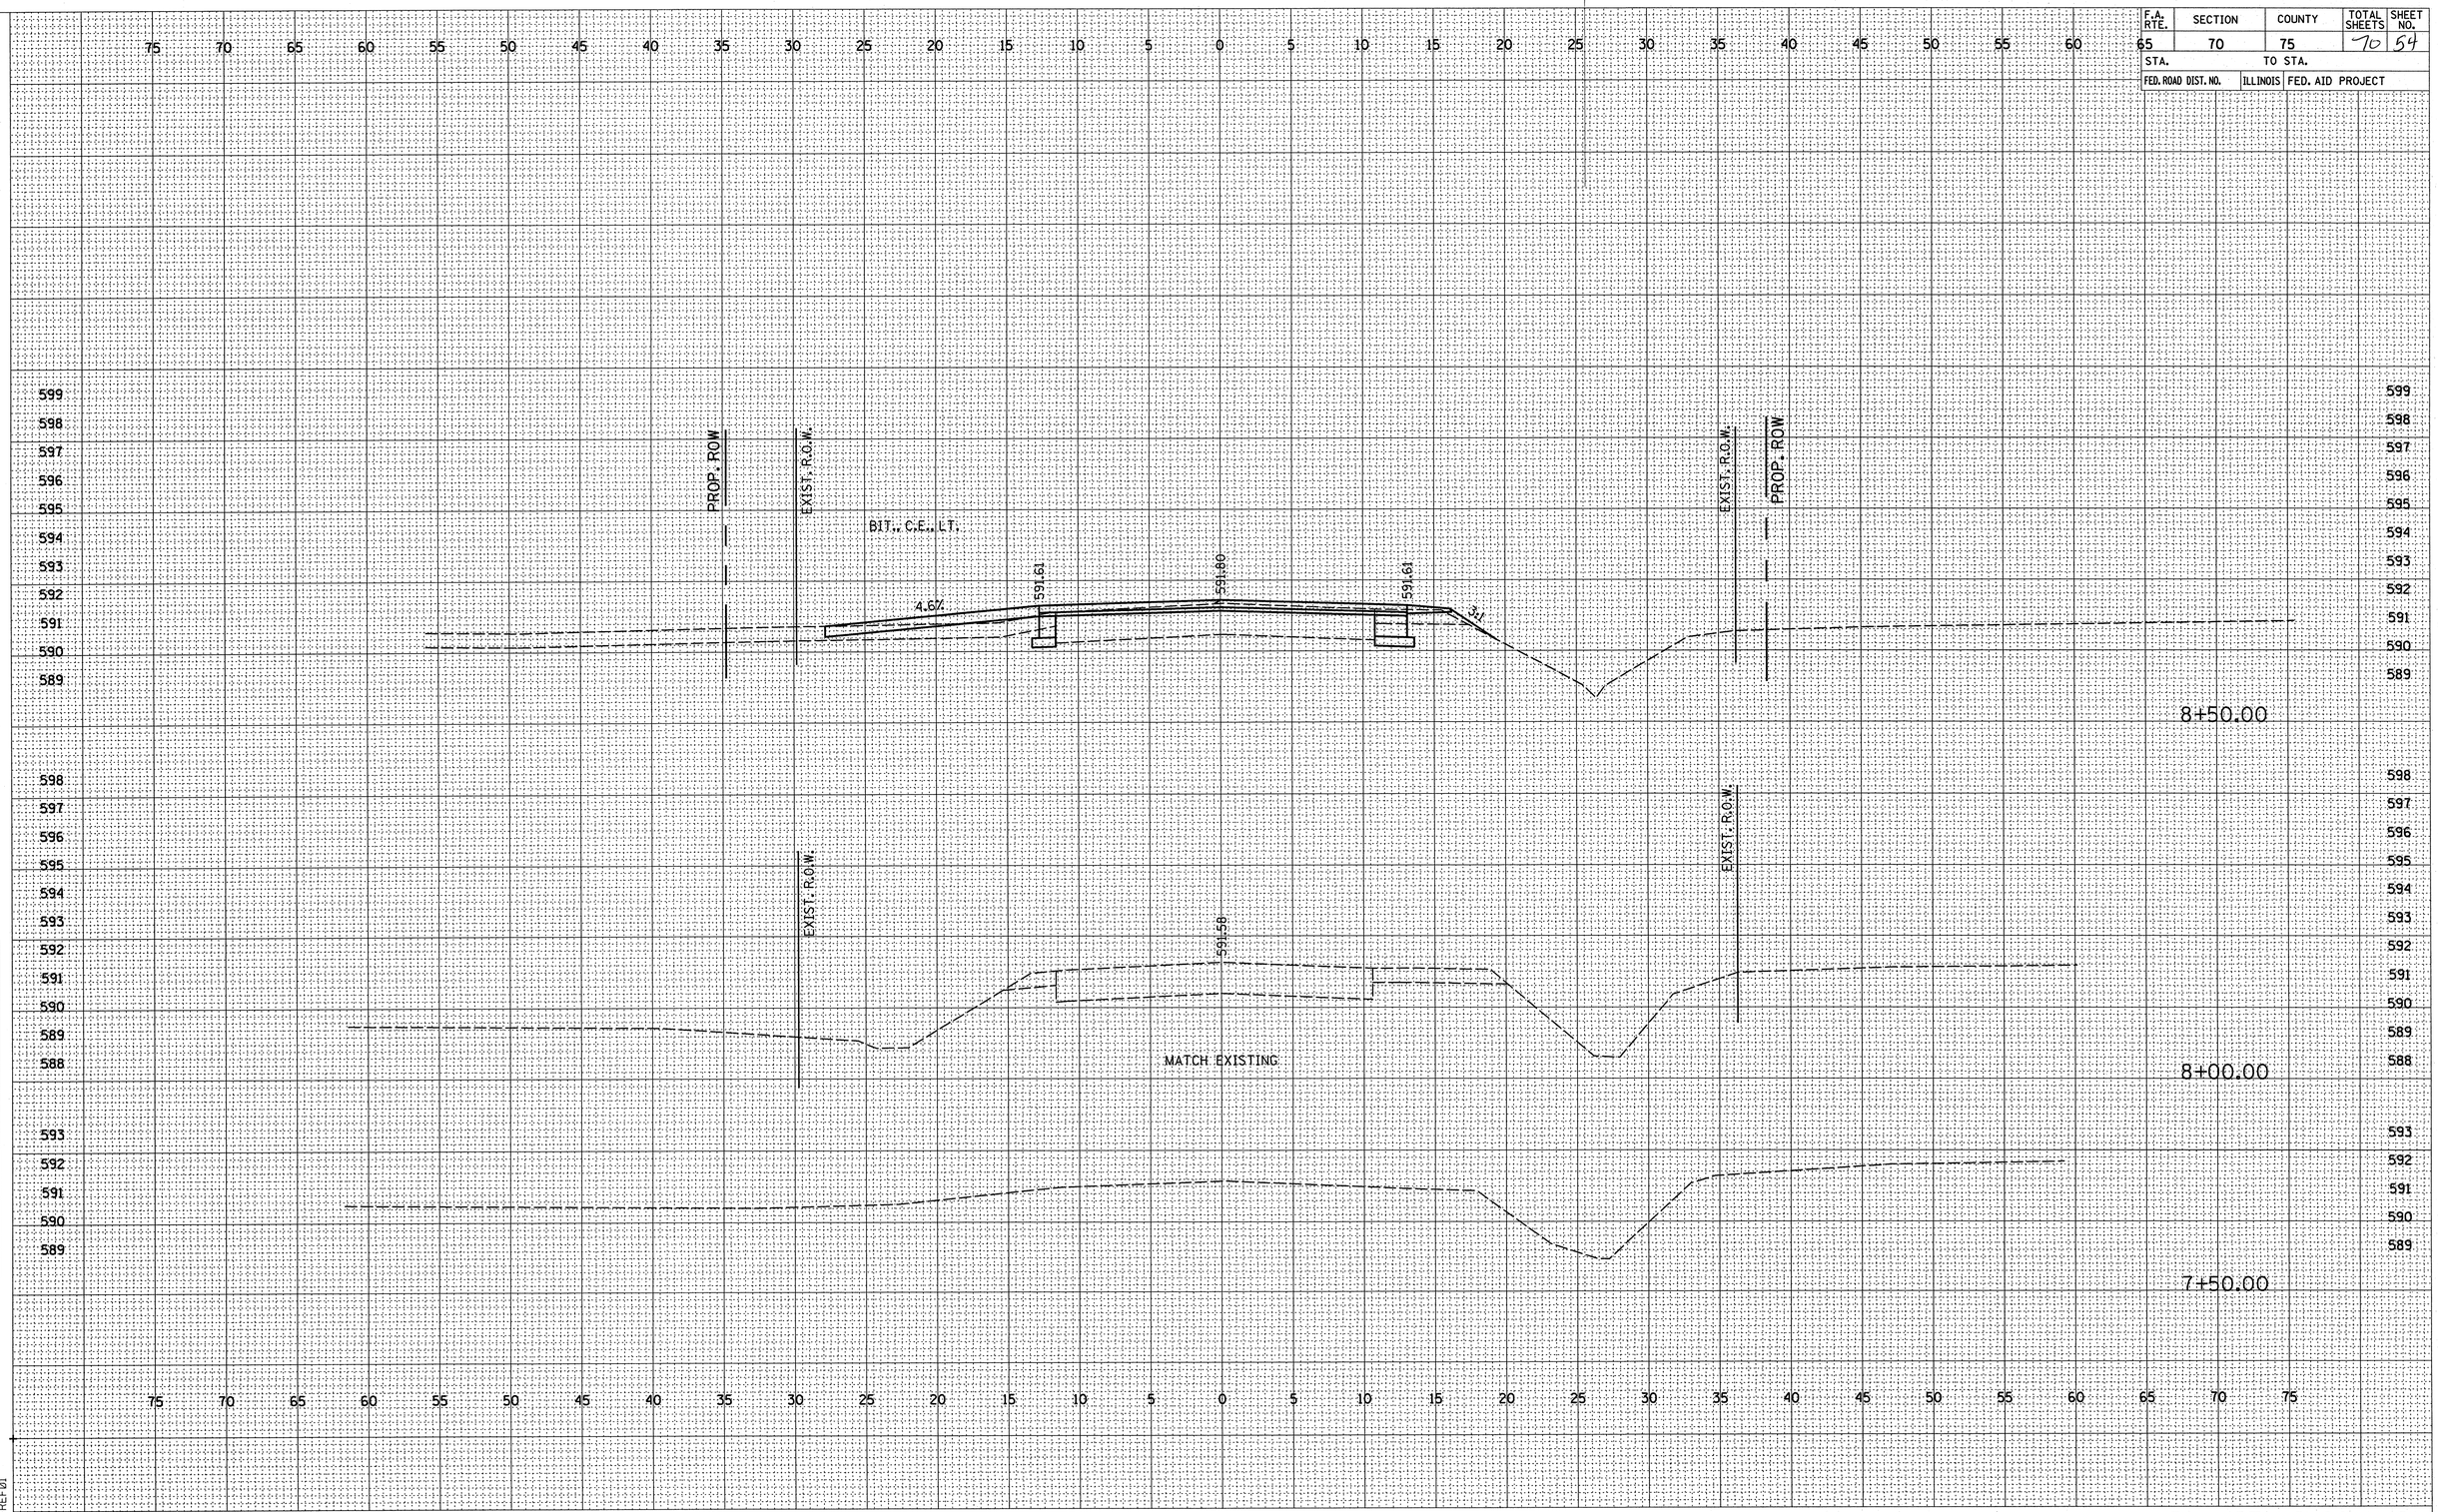

FINAL SURVEY NOTE BOOK NO. SURVEYED PLOTTED TEMPLATE AREAS AREAS CHECKED BY DATE

ORIGINAL SURVEY NOTE BOOK NO. SURVEYED PLOTTED TEMPLATE AREAS AREAS CHECKED BY DATE

c:\projects\d656402\d656402xsht.dgn
12/9/2003
*REF01

D6 PROJECT: D656402 FILE: D656402xsht.dgn

5th ST. LINCOLN, IL