92611

F.A. RTE.	SECTION	COUNTY	TOTAL SHEETS	SHEET NO.
65	70	75	70	56

STA. TO STA.

FED. ROAD DIST. NO. | ILLINOIS | FED. AID PROJECT

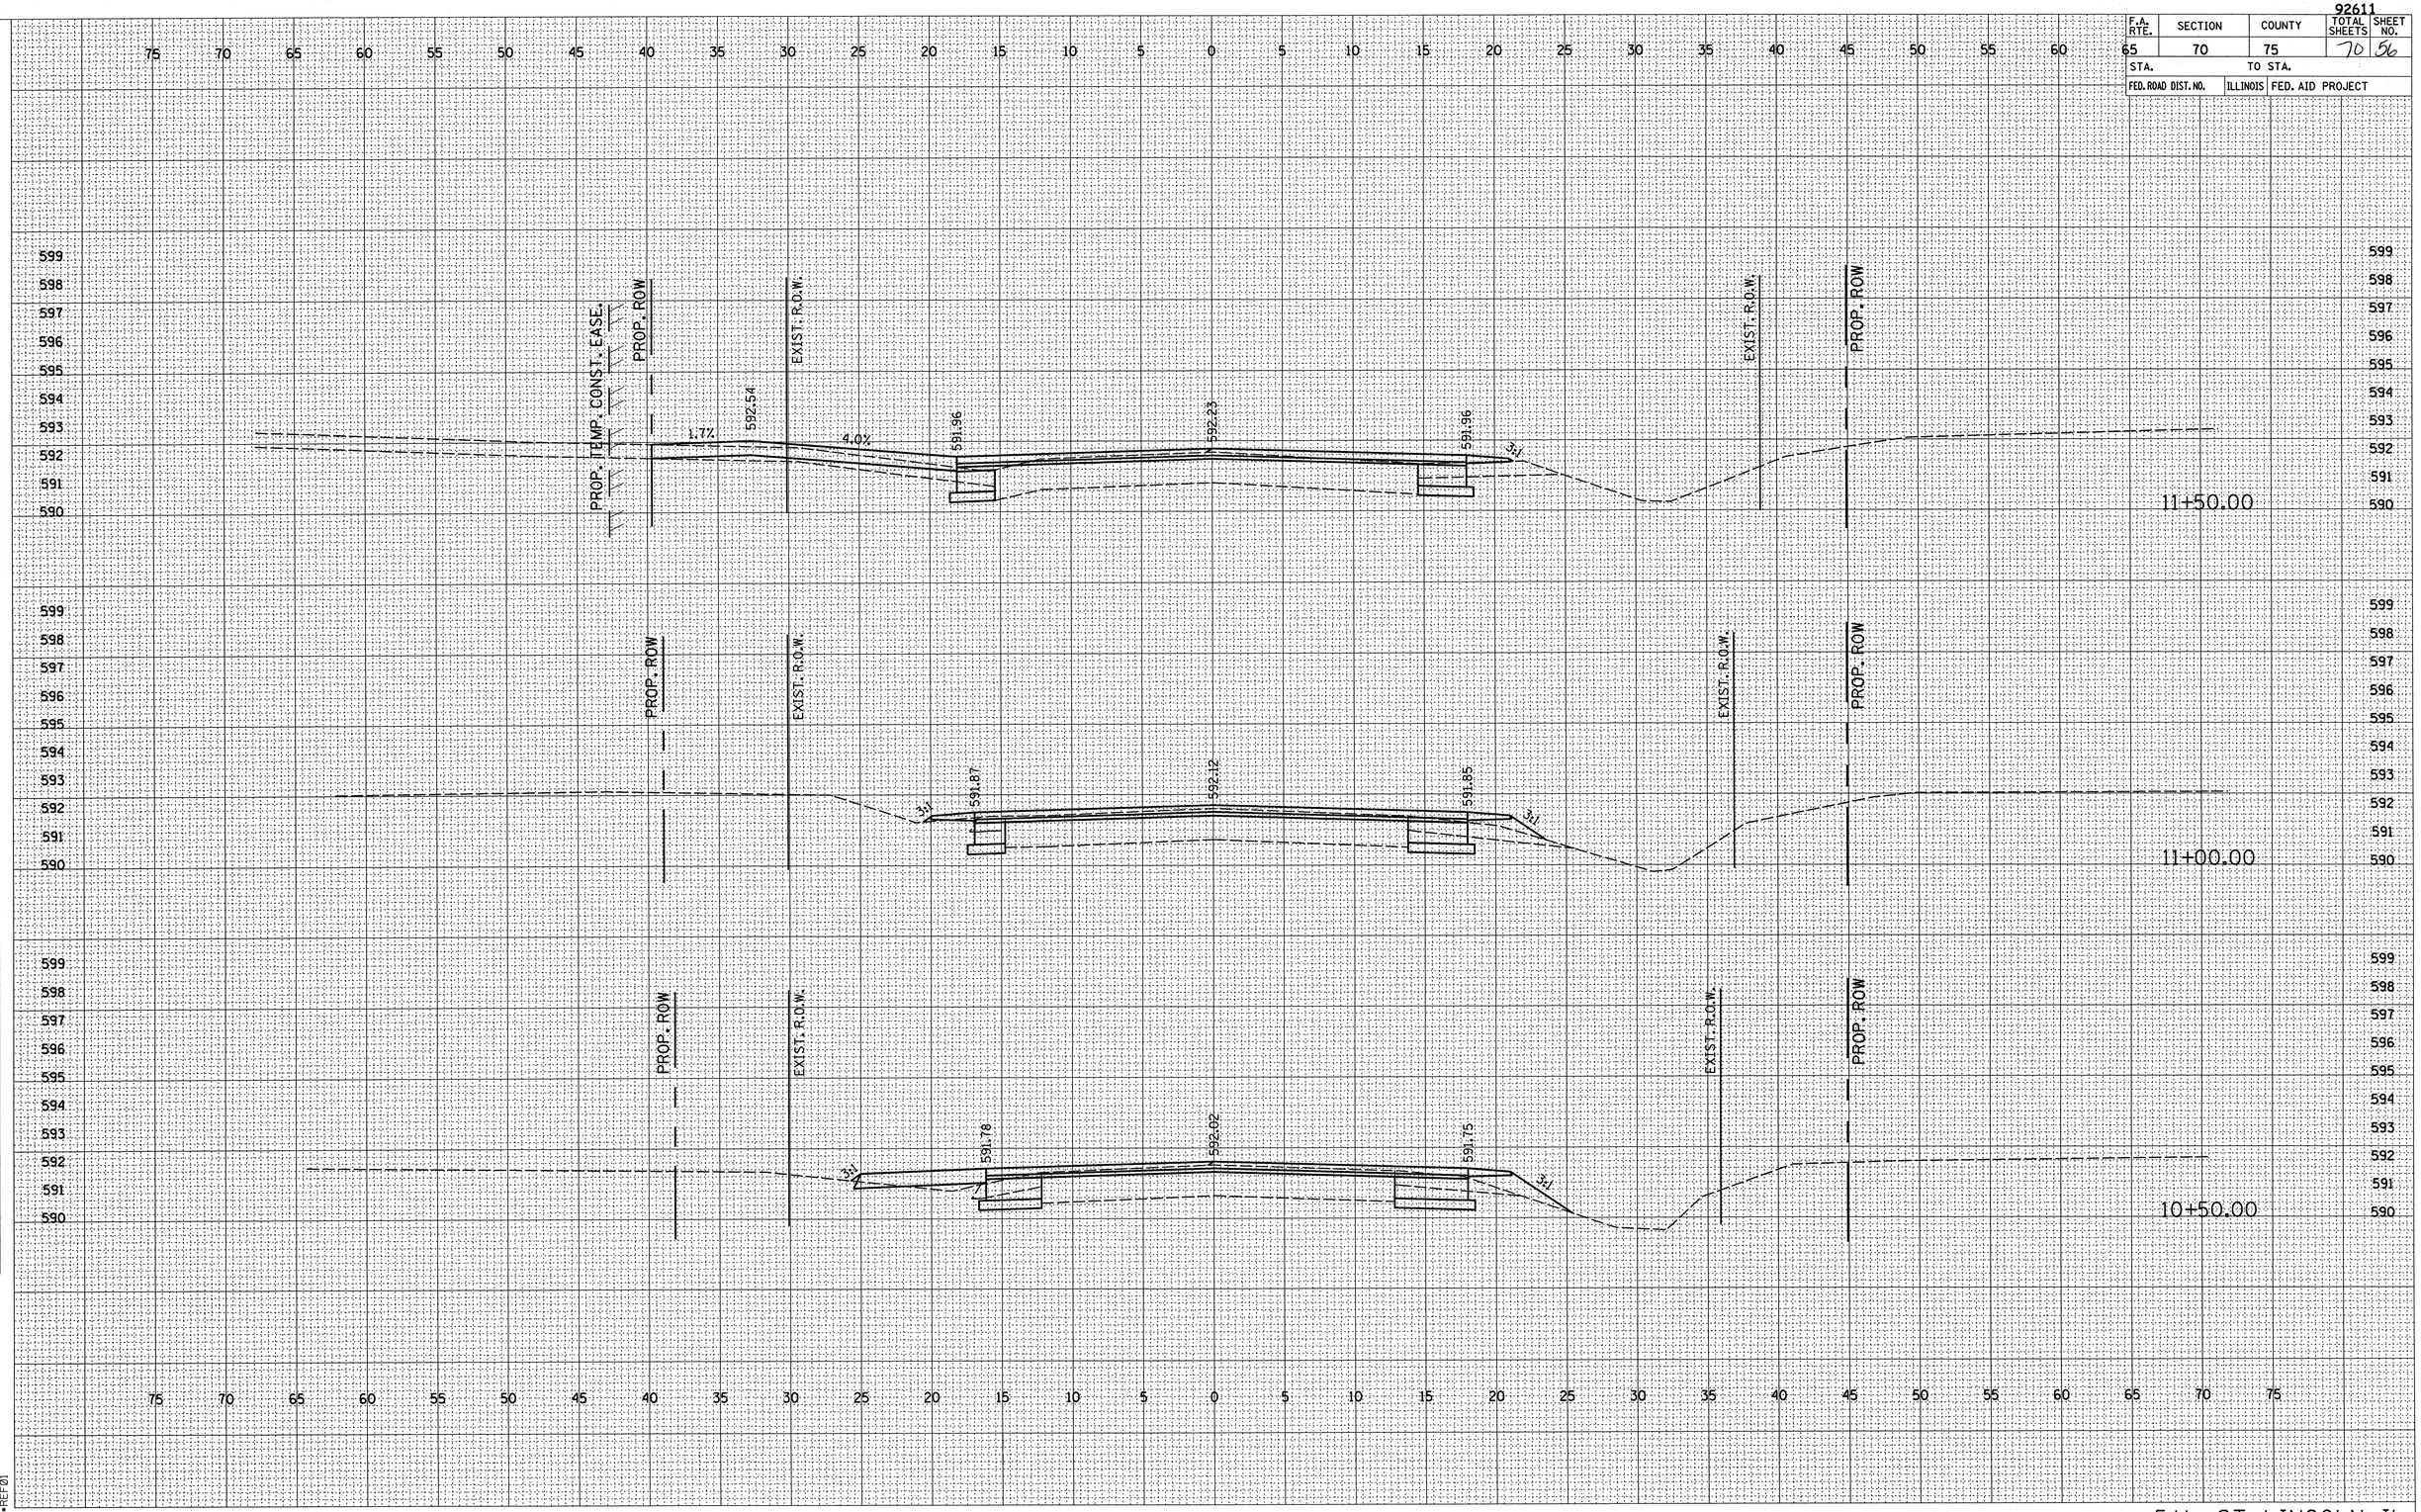

FINAL SURVEY	
SURVEYED	
PLOTTED	
NOTE BOOK	TEMPLATE
	AREAS
NO.	AREAS CHECKED

ORIGINAL SURVEY	
SURVEYED	
PLOTTED	
NOTE BOOK	TEMPLATE
	AREAS
NO.	AREAS CHECKED

c:\projects\d656402\d656402\ht.dgn
12/9/2003
•REF01

D6 PROJECT: D656402 FILE: D656402xsht.dgn

5th ST. LINCOLN, IL