92611

F.A. RTE.	SECTION	COUNTY	TOTAL SHEETS	SHEET NO.
65	70	75	70	61

STA. TO STA.

FED. ROAD DIST. NO. | ILLINOIS | FED. AID PROJECT

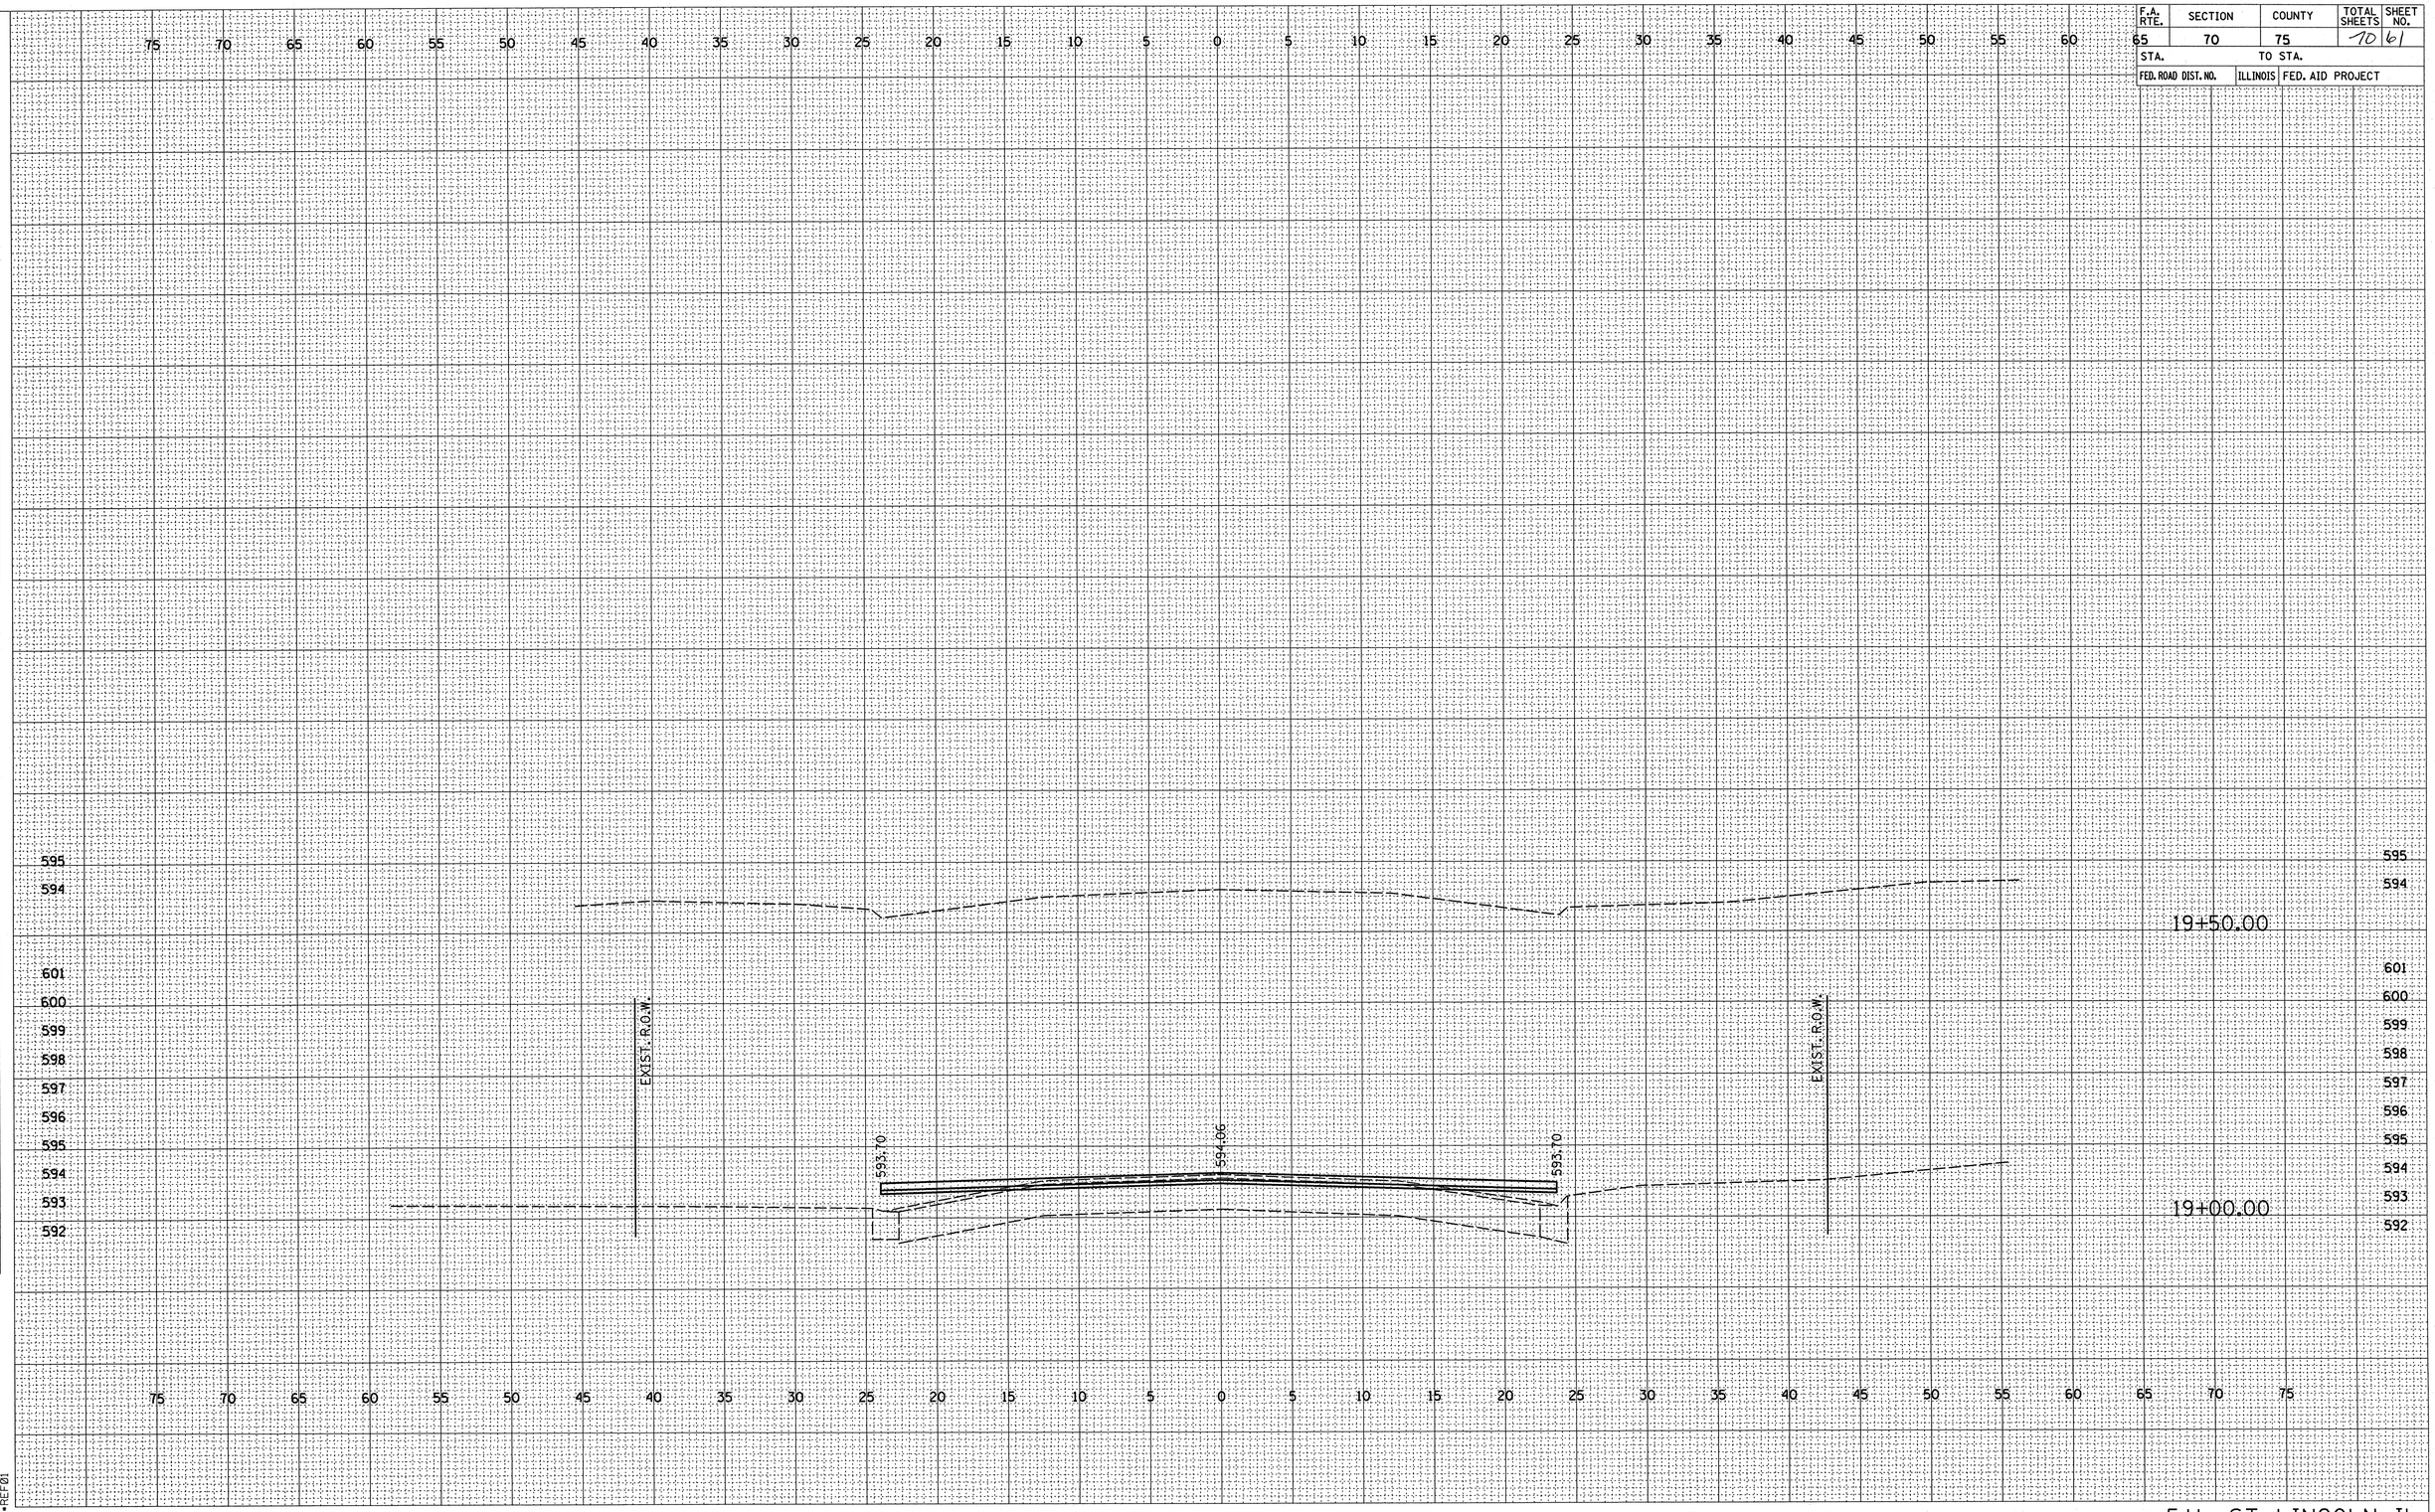

FINAL SURVEY	SURVEYED	BY	DATE
	PLOTTED		
	TEMPLATE		
NOTE BOOK	AREAS		
	AREAS CHECKED		
NO.			

ORIGINAL SURVEY	SURVEYED	BY	DATE
	PLOTTED		
	TEMPLATE		
NOTE BOOK	AREAS		
	AREAS CHECKED		
NO.			

c:\projects\d656402\d656402\ht.dgn
12/9/2003
•REF01

D6 PROJECT: D656402 FILE: D656402xsht.dgn

5th ST. LINCOLN, IL