92611

F.A. RTE.	SECTION	COUNTY	TOTAL SHEETS	SHEET NO.
65	70	75	70	64
STA.		TO STA.		
FED. ROAD DIST. NO.	ILLINOIS	FED. AID PROJECT		

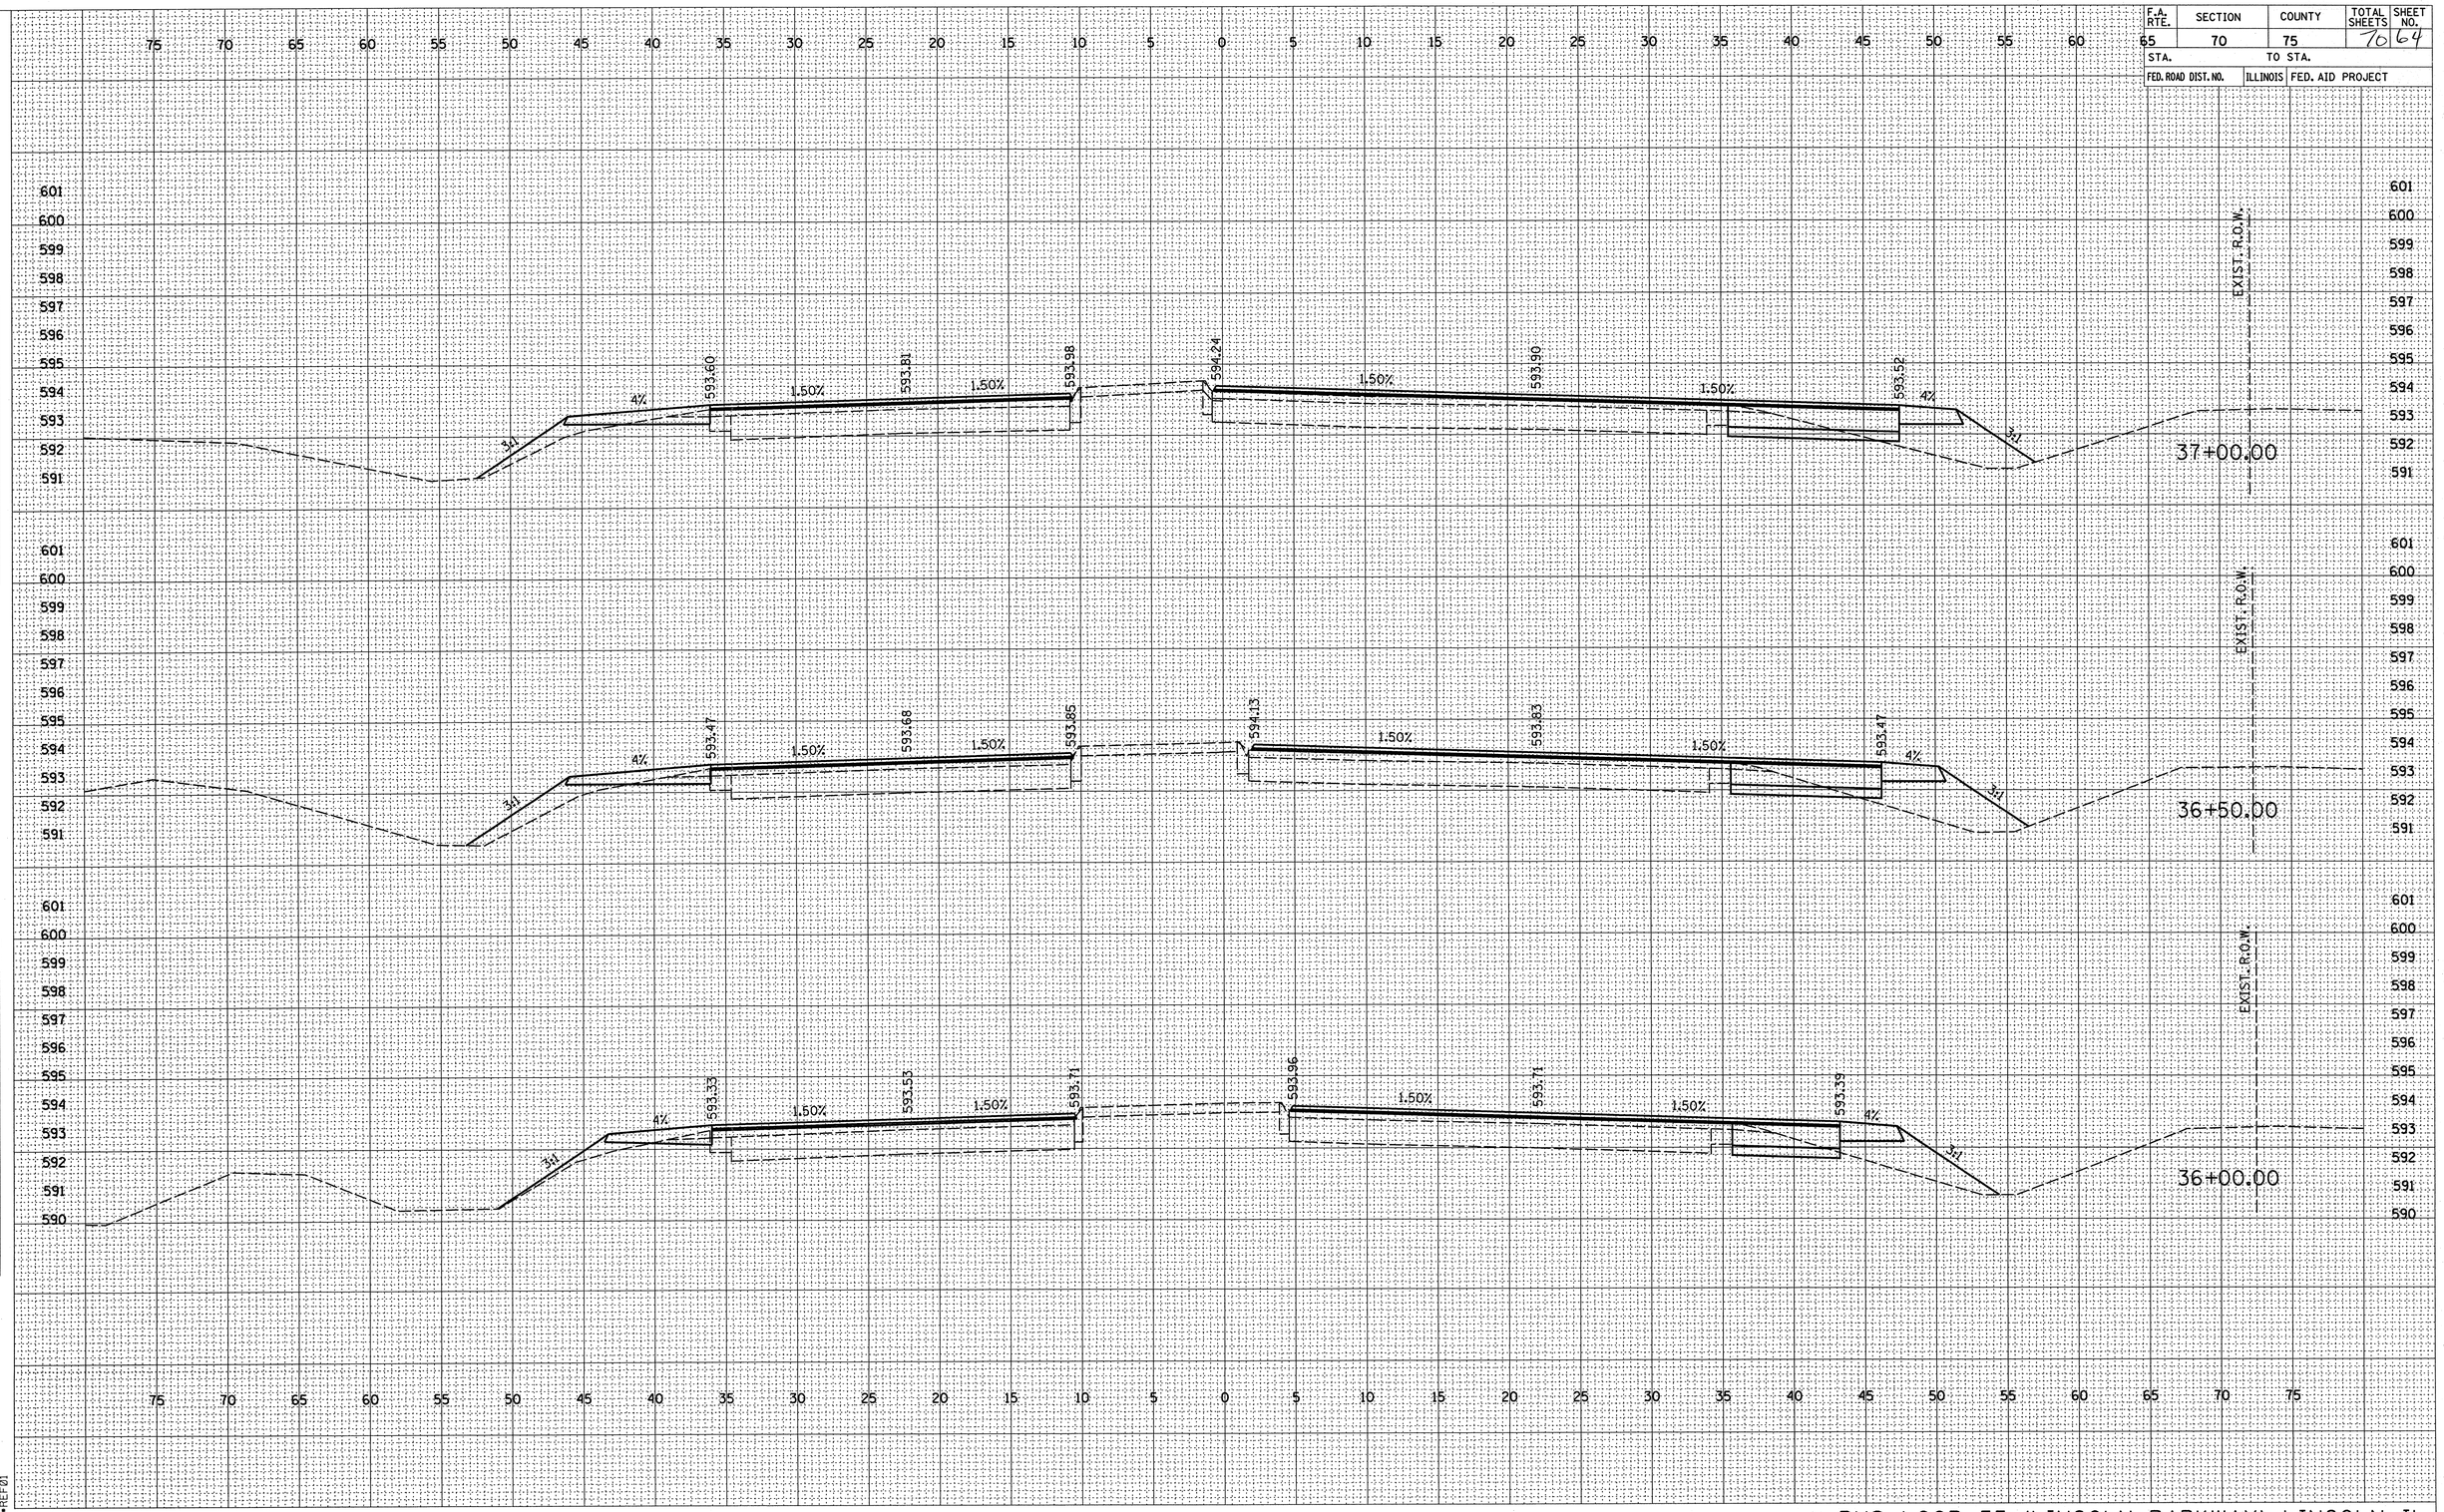

FINAL SURVEY	
NOTE BOOK	SURVEYED / PLOTTED / TEMPLATE / AREAS / AREAS CHECKED
NO.	

ORIGINAL SURVEY	
NOTE BOOK	SURVEYED / PLOTTED / TEMPLATE / AREAS / AREAS CHECKED
NO.	

c:\projects\d656402\d656402_jht.dgn
12/9/2003
•REF01

D6 PROJECT: D656402 FILE: D656402xsht.dgn

BUS. LOOP 55 (LINCOLN PARKWAY), LINCOLN, IL