92611

F.A. RTE.	SECTION	COUNTY	TOTAL SHEETS	SHEET NO.
65	70	75	70	65

STA. TO STA.

FED. ROAD DIST. NO. | ILLINOIS | FED. AID PROJECT

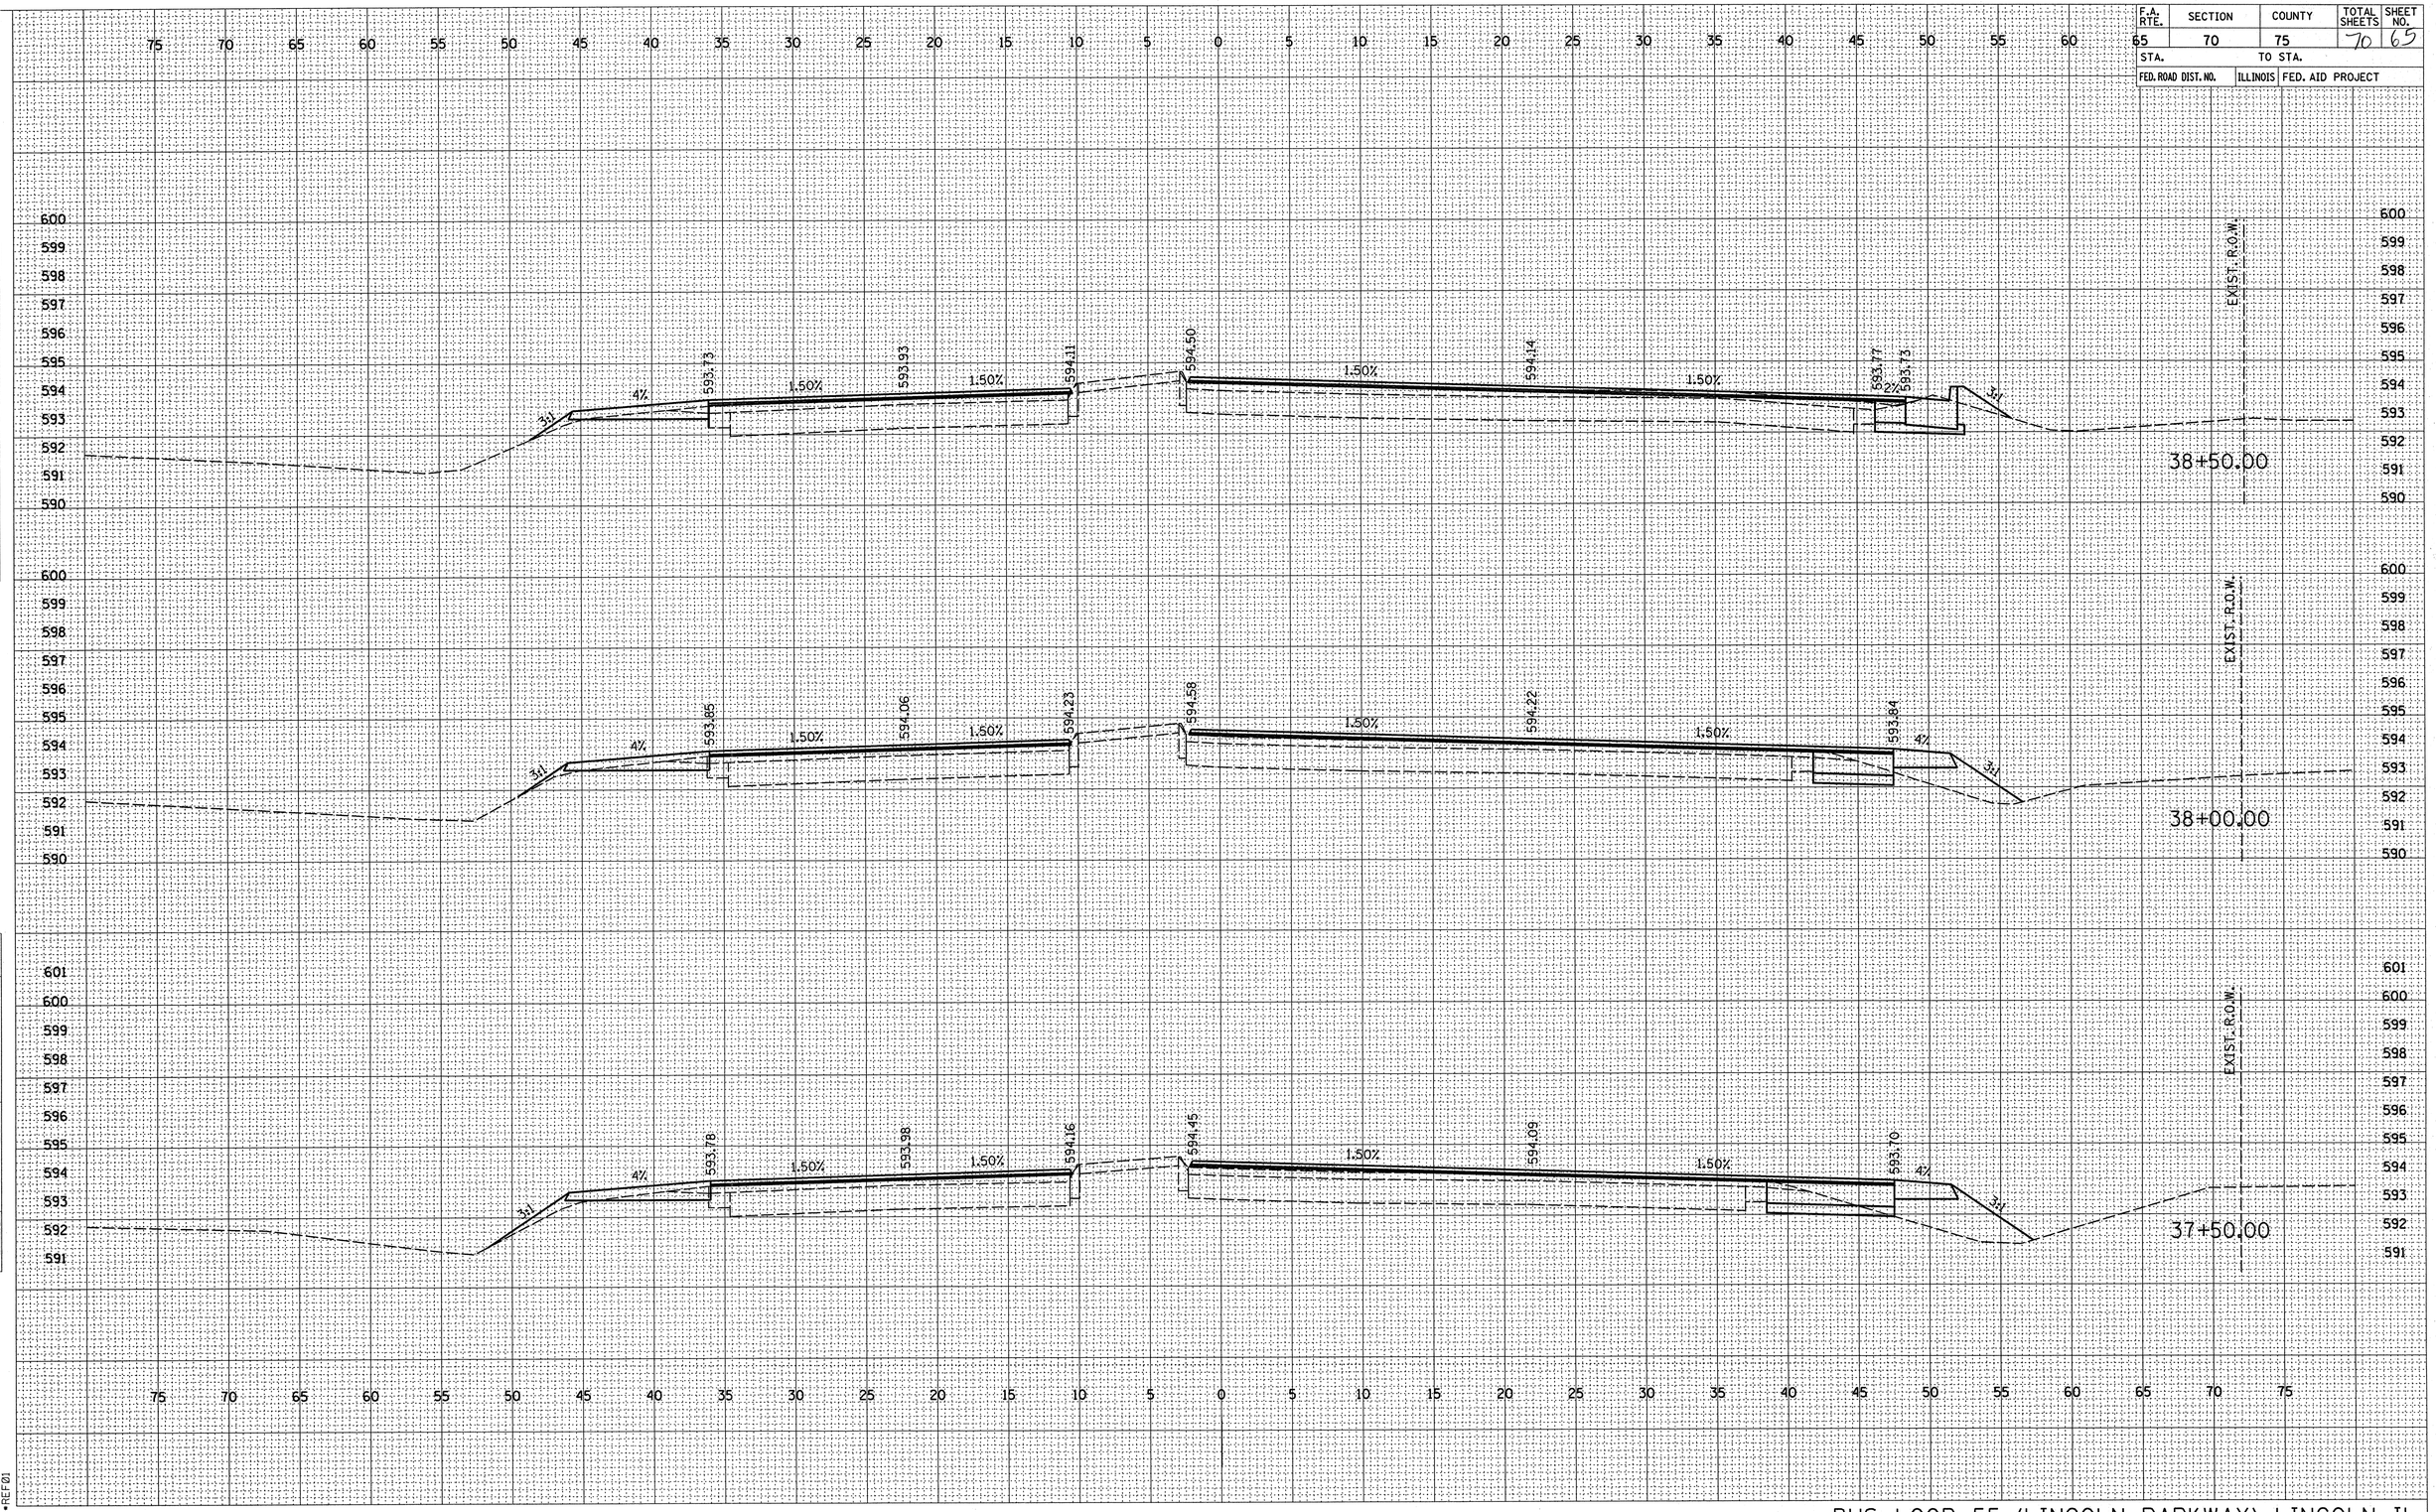

TYPE	SURVEYED	PLOTTED	TEMPLATE	AREAS	AREAS CHECKED
ORIGINAL SURVEY					
NOTE BOOK					
NO.					

BY DATE

TYPE	SURVEYED	PLOTTED	TEMPLATE	AREAS	AREAS CHECKED
SURVEY					
NOTE BOOK					
NO.					

BY DATE

c:\projects\d656402\d656402xsht.dgn
12/9/2003
•REF01

D6 PROJECT: D656402 FILE: D656402xsht.dgn

BUS. LOOP 55 (LINCOLN PARKWAY), LINCOLN, IL