| F.A.P. | SECTION | COUNTY | TOTAL SHEETS | SHEET NO. |
|---|---|---|---|---|
| 614 | (*) | MORGAN | 200 | 58 |
| STA. 12+800 | | TO STA. 13+150 | | |
| FED. ROAD DIST. NO. | ILLINOIS | FED. AID PROJECT | | |

(*) 147(RS-5, B-1, B-2) 92656

5 m 0 20 m
1 : 500

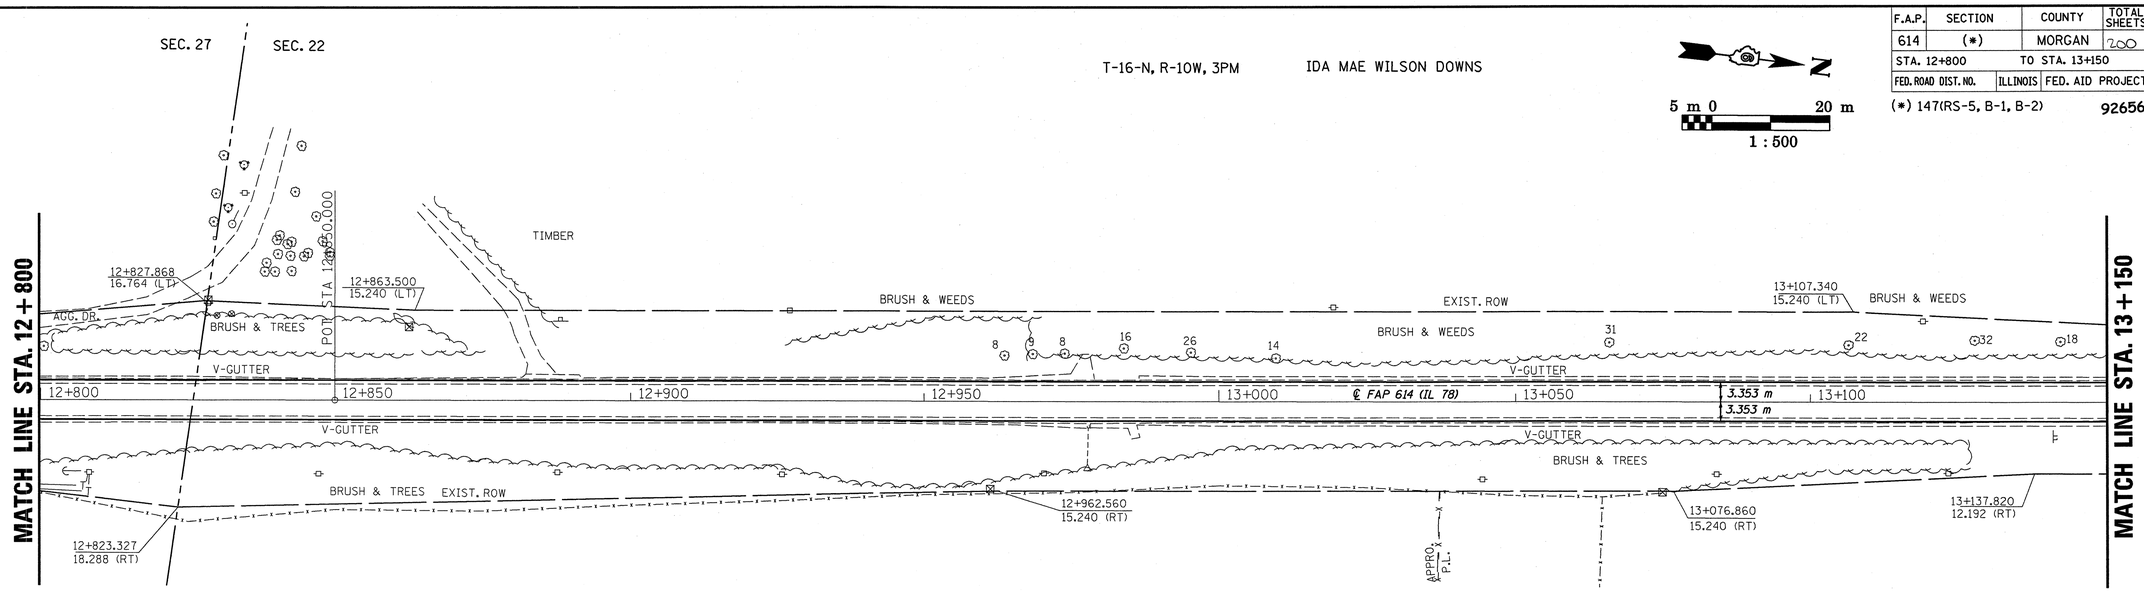


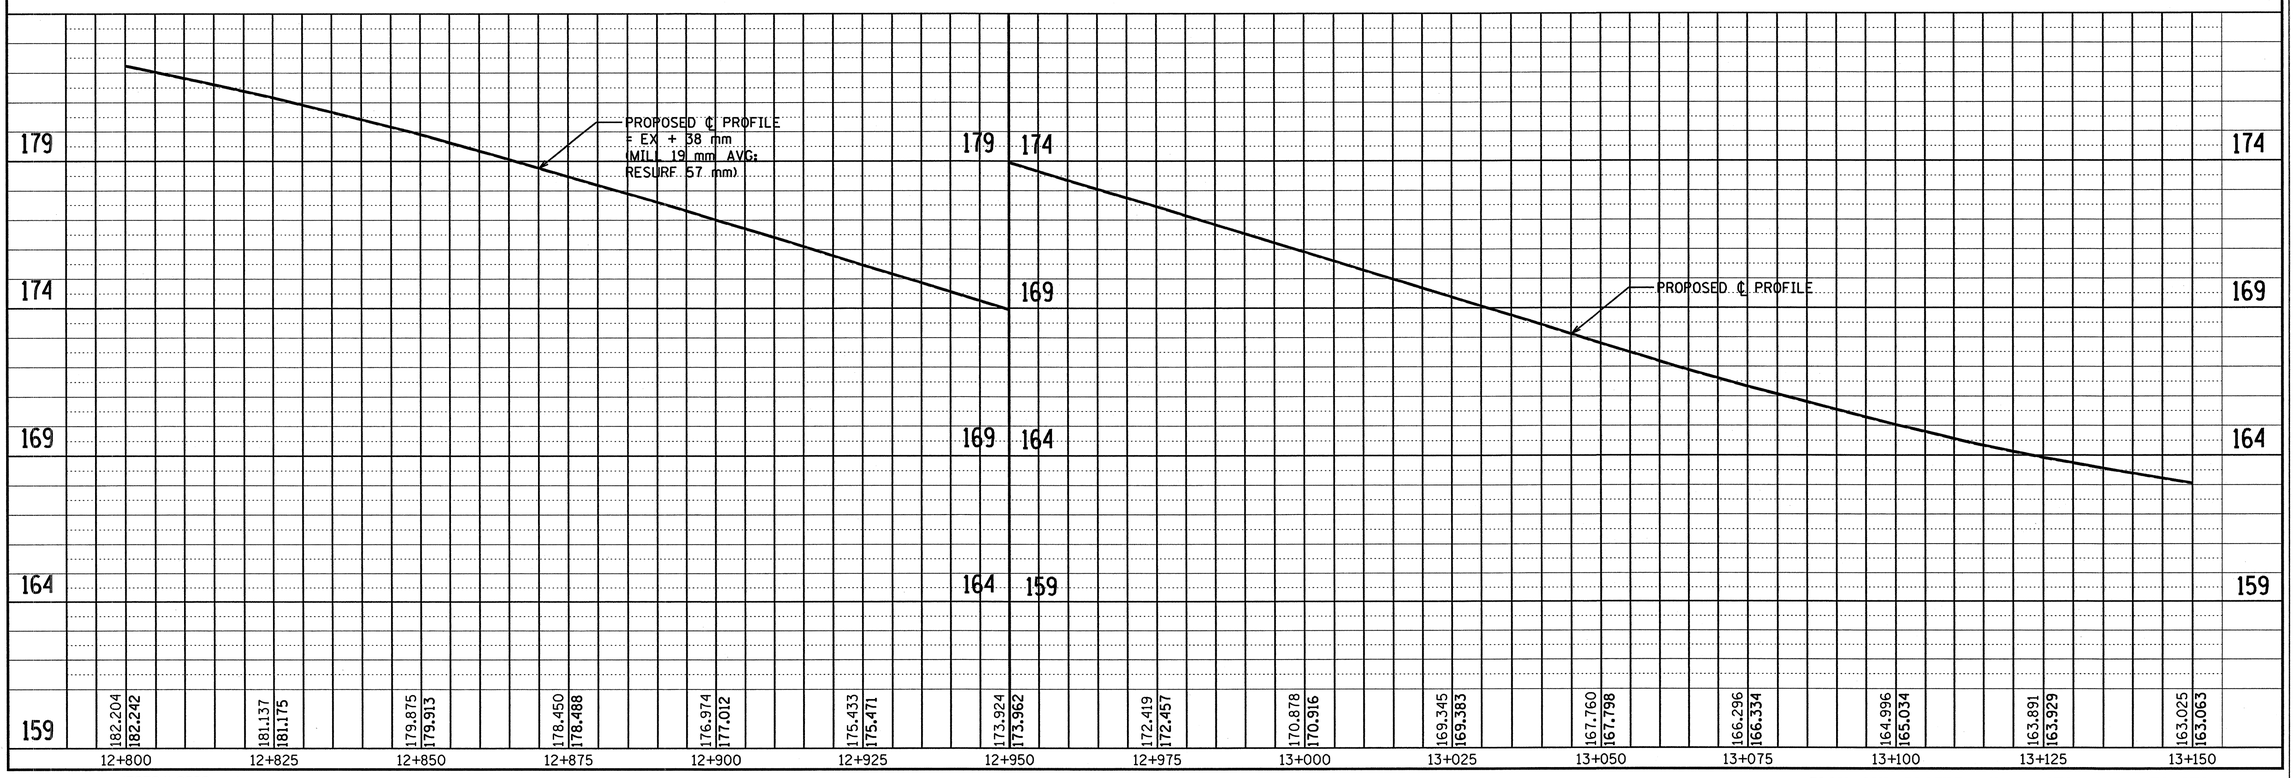


| FINAL SURVEY | BY | DATE |
|---|---|---|
| SURVEYED | | |
| PLOTTED | | |
| TEMPLATE | | |
| AREAS | | |
| AREAS CHECKED | | |
| NOTE BOOK NO. | | |

| ORIGINAL SURVEY | BY | DATE |
|---|---|---|
| SURVEYED | | |
| PLOTTED | | |
| TEMPLATE | | |
| AREAS | | |
| AREAS CHECKED | | |
| NOTE BOOK NO. | | |

c:\projects\md52594\3033pp.dgn
1/7/2004 9:10:02 AM kentbd

**PLAN AND PROFILE – IL 78 STA. 12+800 TO STA. 13+150**