F.A.P.	SECTION	COUNTY	TOTAL SHEETS	SHEET NO.
614	(*)	MORGAN	200	74
STA. 18+400		TO STA. 18+750		
FED. ROAD DIST. NO.	ILLINOIS	FED. AID PROJECT		

(*) 147(RS-5, B-1, B-2) 92656

5 m 0 20 m

1 : 500

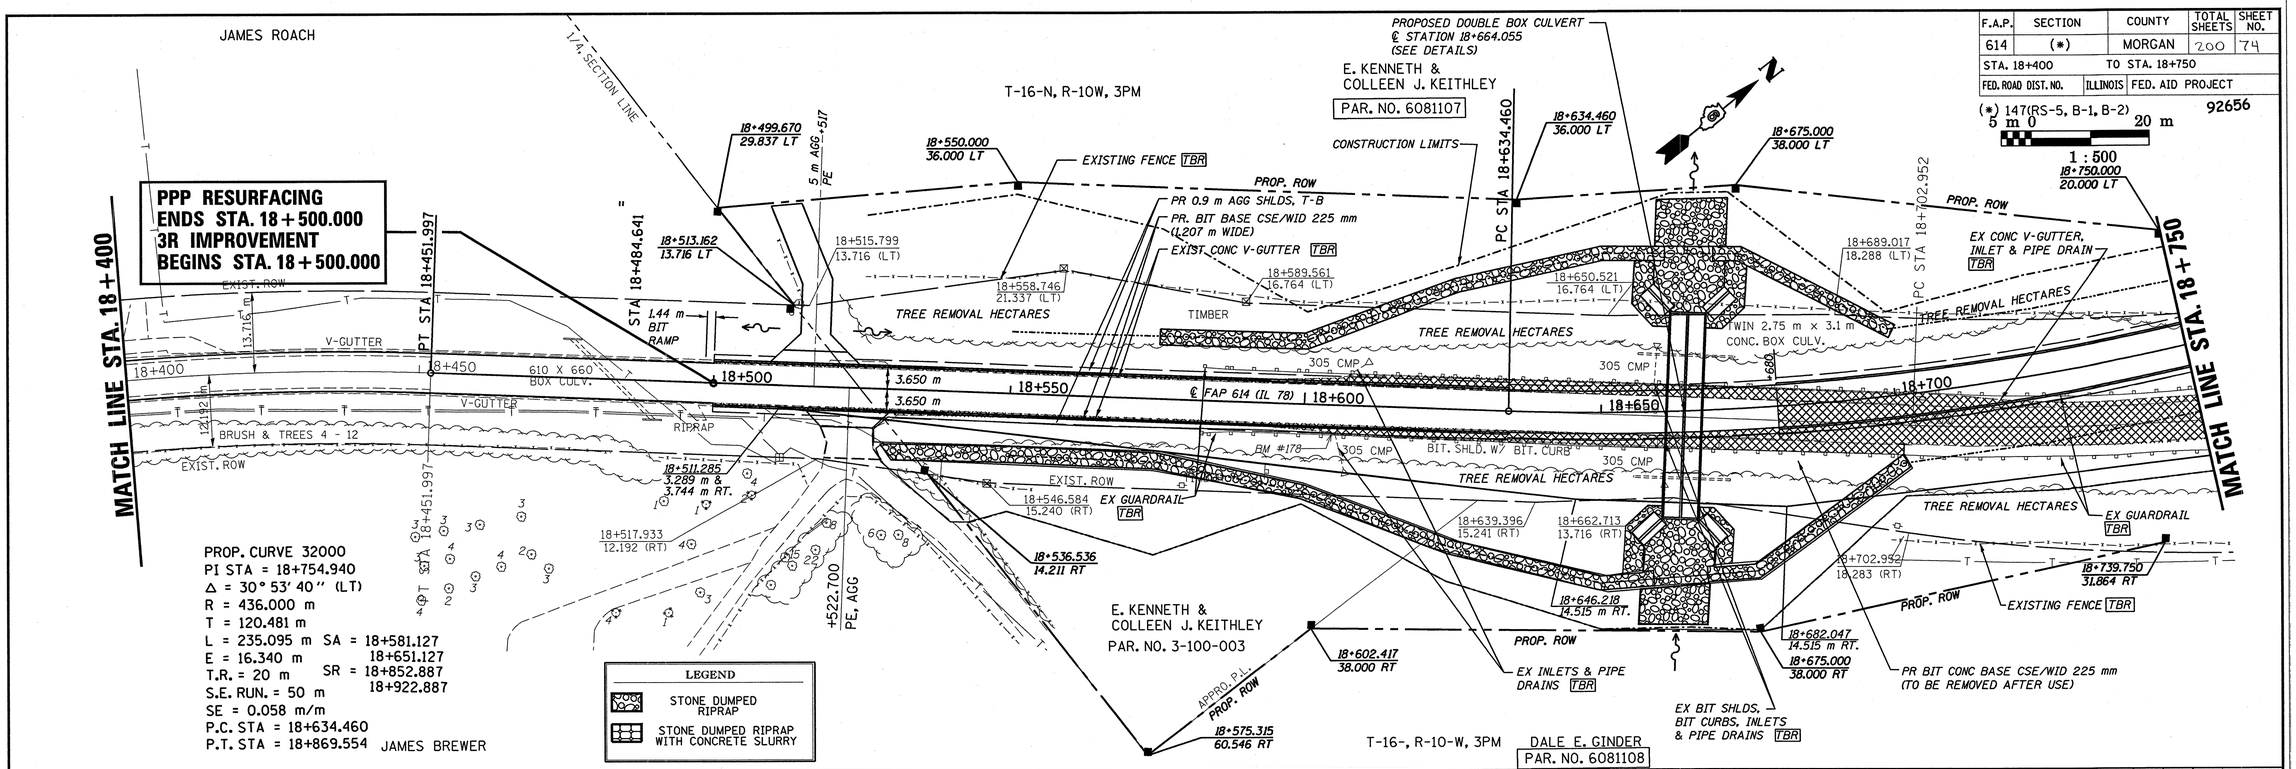

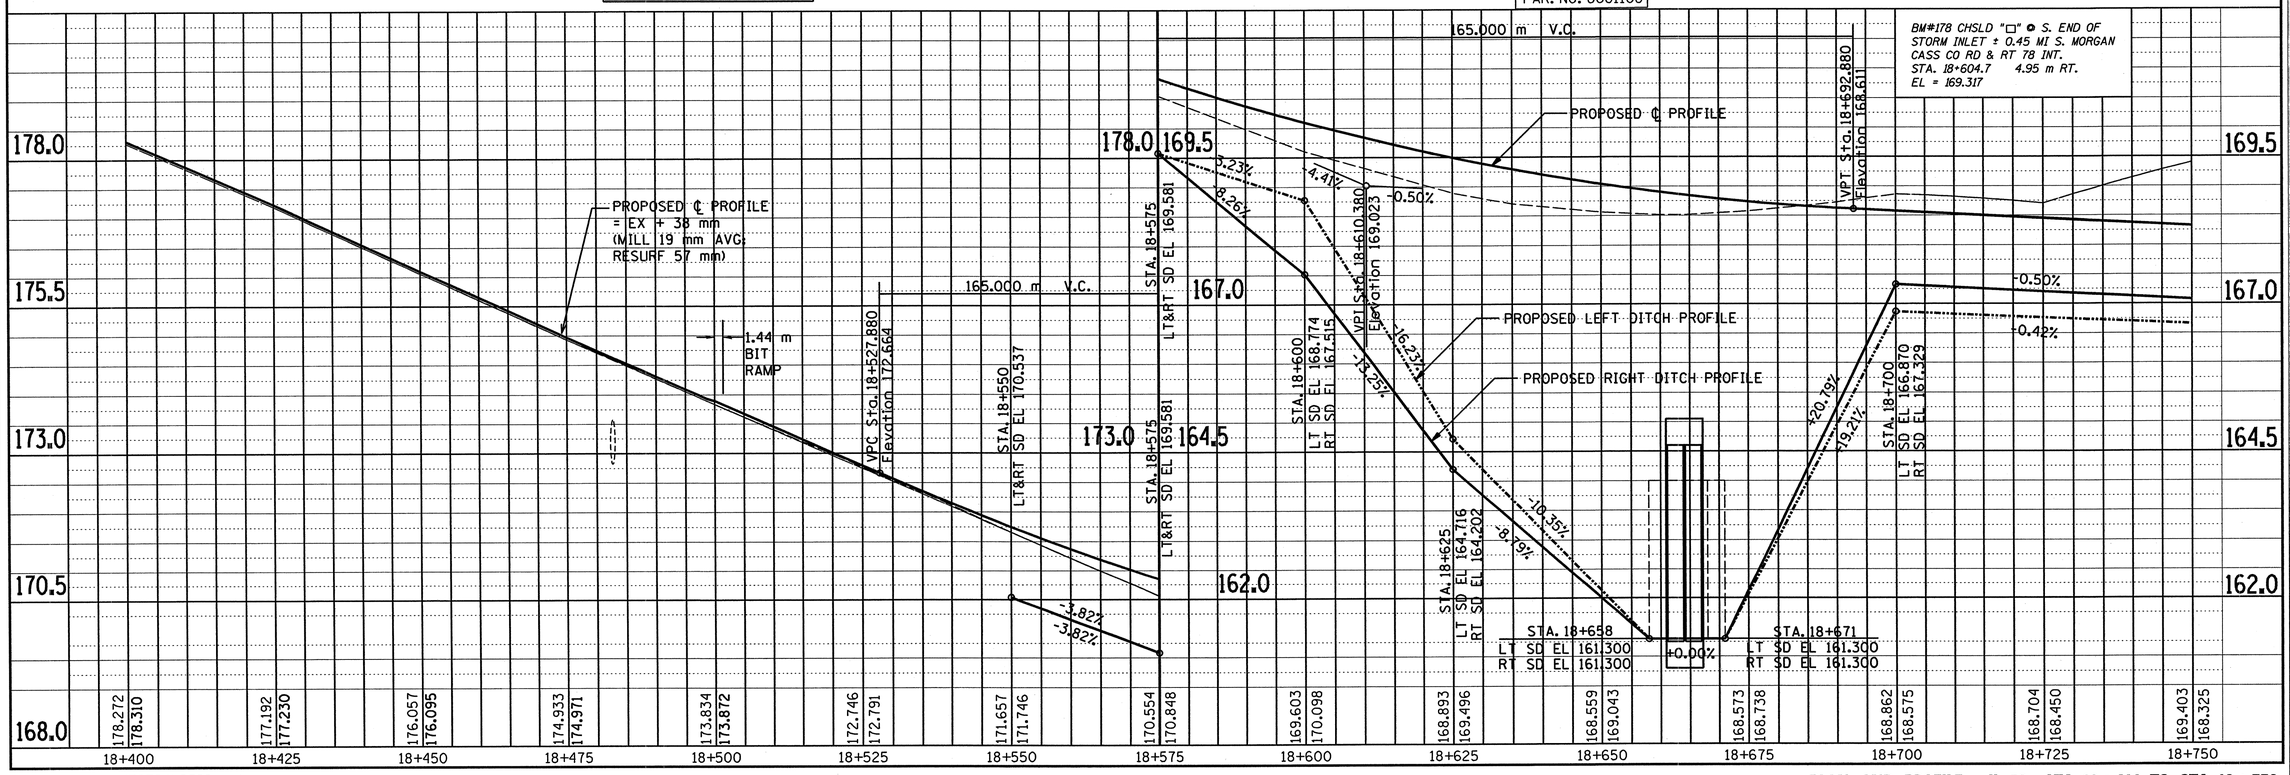

DATE	BY

FINAL SURVEY: SURVEYED / PLOTTED / NOTE BOOK / TEMPLATE / AREAS / AREAS CHECKED / NO.

DATE	BY

ORIGINAL SURVEY: SURVEYED / PLOTTED / NOTE BOOK / TEMPLATE / AREAS / AREAS CHECKED / NO.

c:\projects\md52594\3033pp.dgn
1/7/2004 9:09:54 AM kentbd

PLAN AND PROFILE – IL 78 STA. 18+400 TO STA. 18+750