F.A. RTE.	SECTION	COUNTY	TOTAL SHEETS	SHEET NO.
614	(•)	MORGAN	200	78
STA.		TO STA.		
FED. ROAD DIST. NO.		ILLINOIS	FED. AID PROJECT	

(•) 147(RS-5, B-1, B-2)

92656

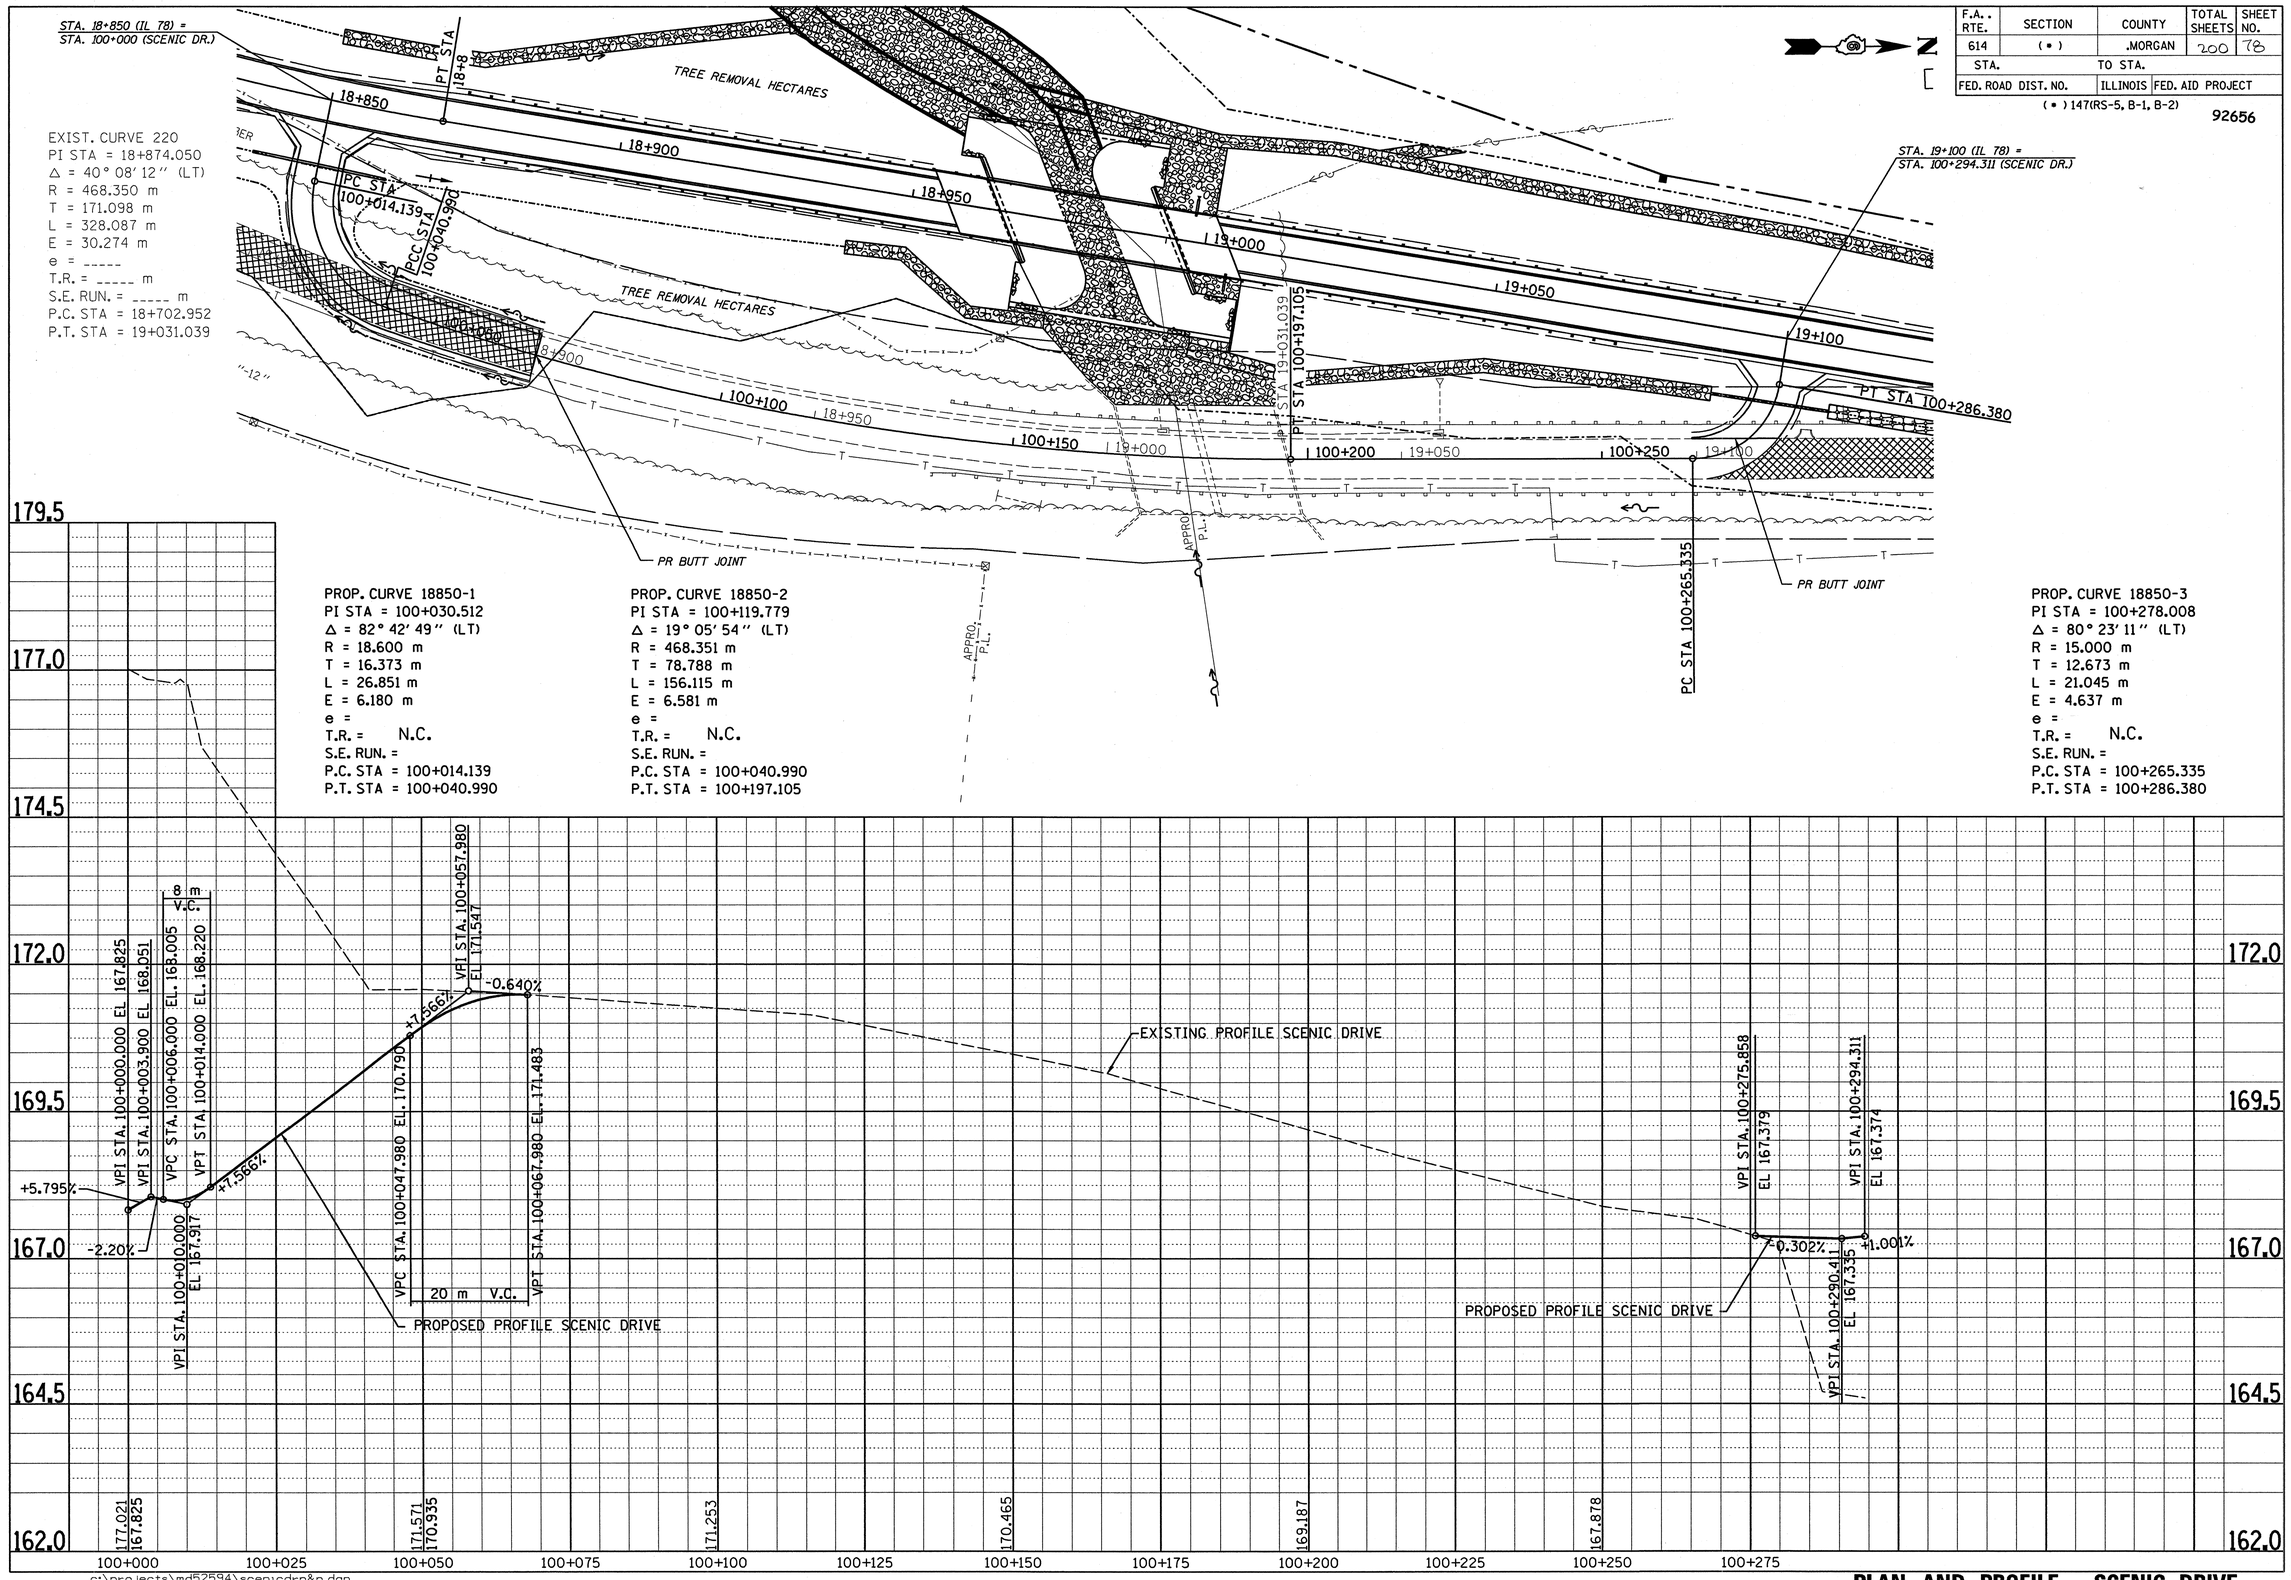

PLAN		BY	DATE
	SURVEYED		
	PLOTTED		
	ALIGNMENT CHECKED		
	R/W CHECKED		
NOTE BOOK	CADD FILE NAME		
NO.			

PROFILE		BY	DATE
	SURVEYED		
	PLOTTED		
	GRADES CHECKED		
NOTE BOOK	B.M. NOTED		
NO.	STRUCTURE NOTATNS CH'KD		

c:\projects\md52594\scenicdrp&p.dgn
1/7/2004 1:03:40 PM kentbd

PLAN AND PROFILE – SCENIC DRIVE