F.A.P.	SECTION	COUNTY	TOTAL SHEETS	SHEET NO.
614	(*)	MORGAN	200	83
STA.		TO STA. 15+200		
FED. ROAD DIST. NO.	ILLINOIS	FED. AID PROJECT		

(*) 147(RS-5, B-1, B-2) 92656

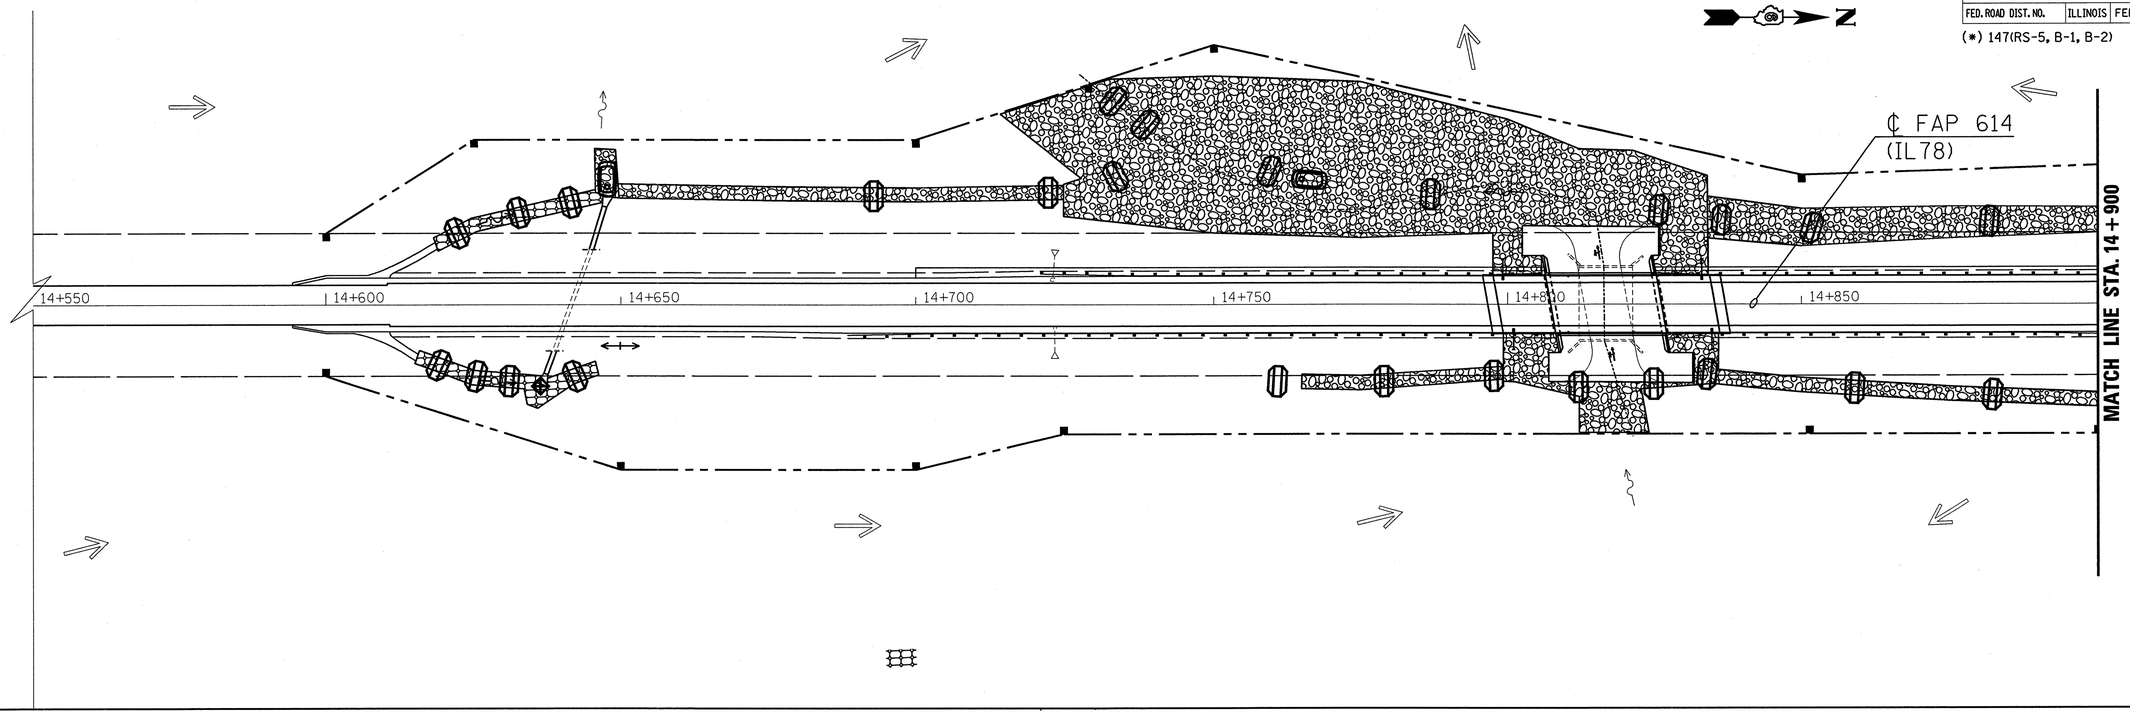

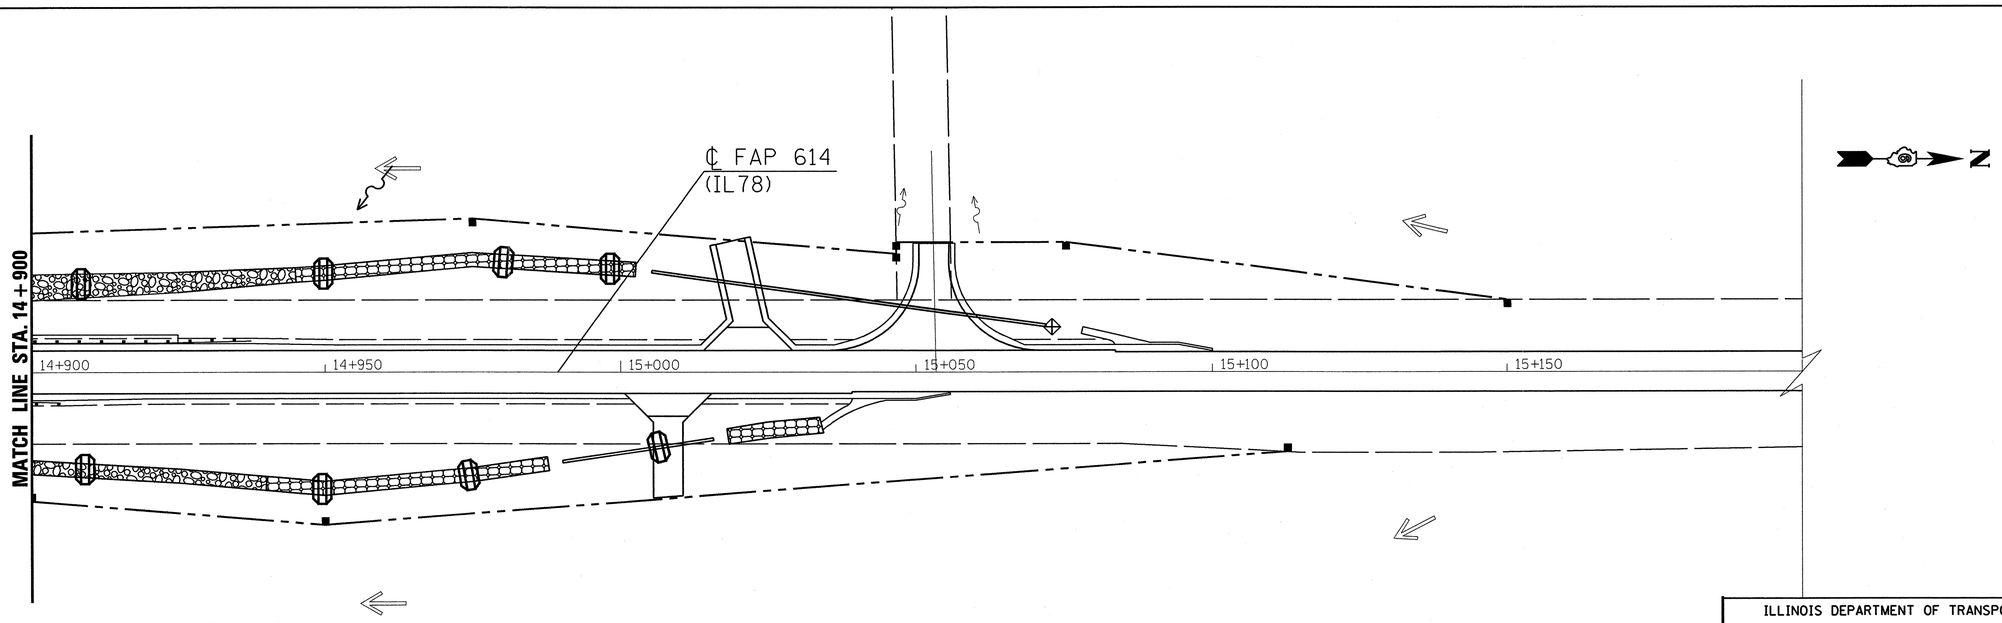

ILLINOIS DEPARTMENT OF TRANSPORTATION

SOIL EROSION AND SEDIMENT CONTROL PLANS

STA. 14+550 TO STA. 15+200

SCALE: N/A DRAWN BY

DATE CHECKED BY

c:\projects\md52594\3033ec02.dgn
1/7/2004 12:58:47 PM kentbd