F.A.P.	SECTION	COUNTY	TOTAL SHEETS	SHEET NO.
614	(*)	MORGAN	200	137

STA. 15+000.000 TO STA. 15+025.000

FED. ROAD DIST. NO. | ILLINOIS | FED. AID PROJECT

(*) 147(RS-5, B-1, B-2)

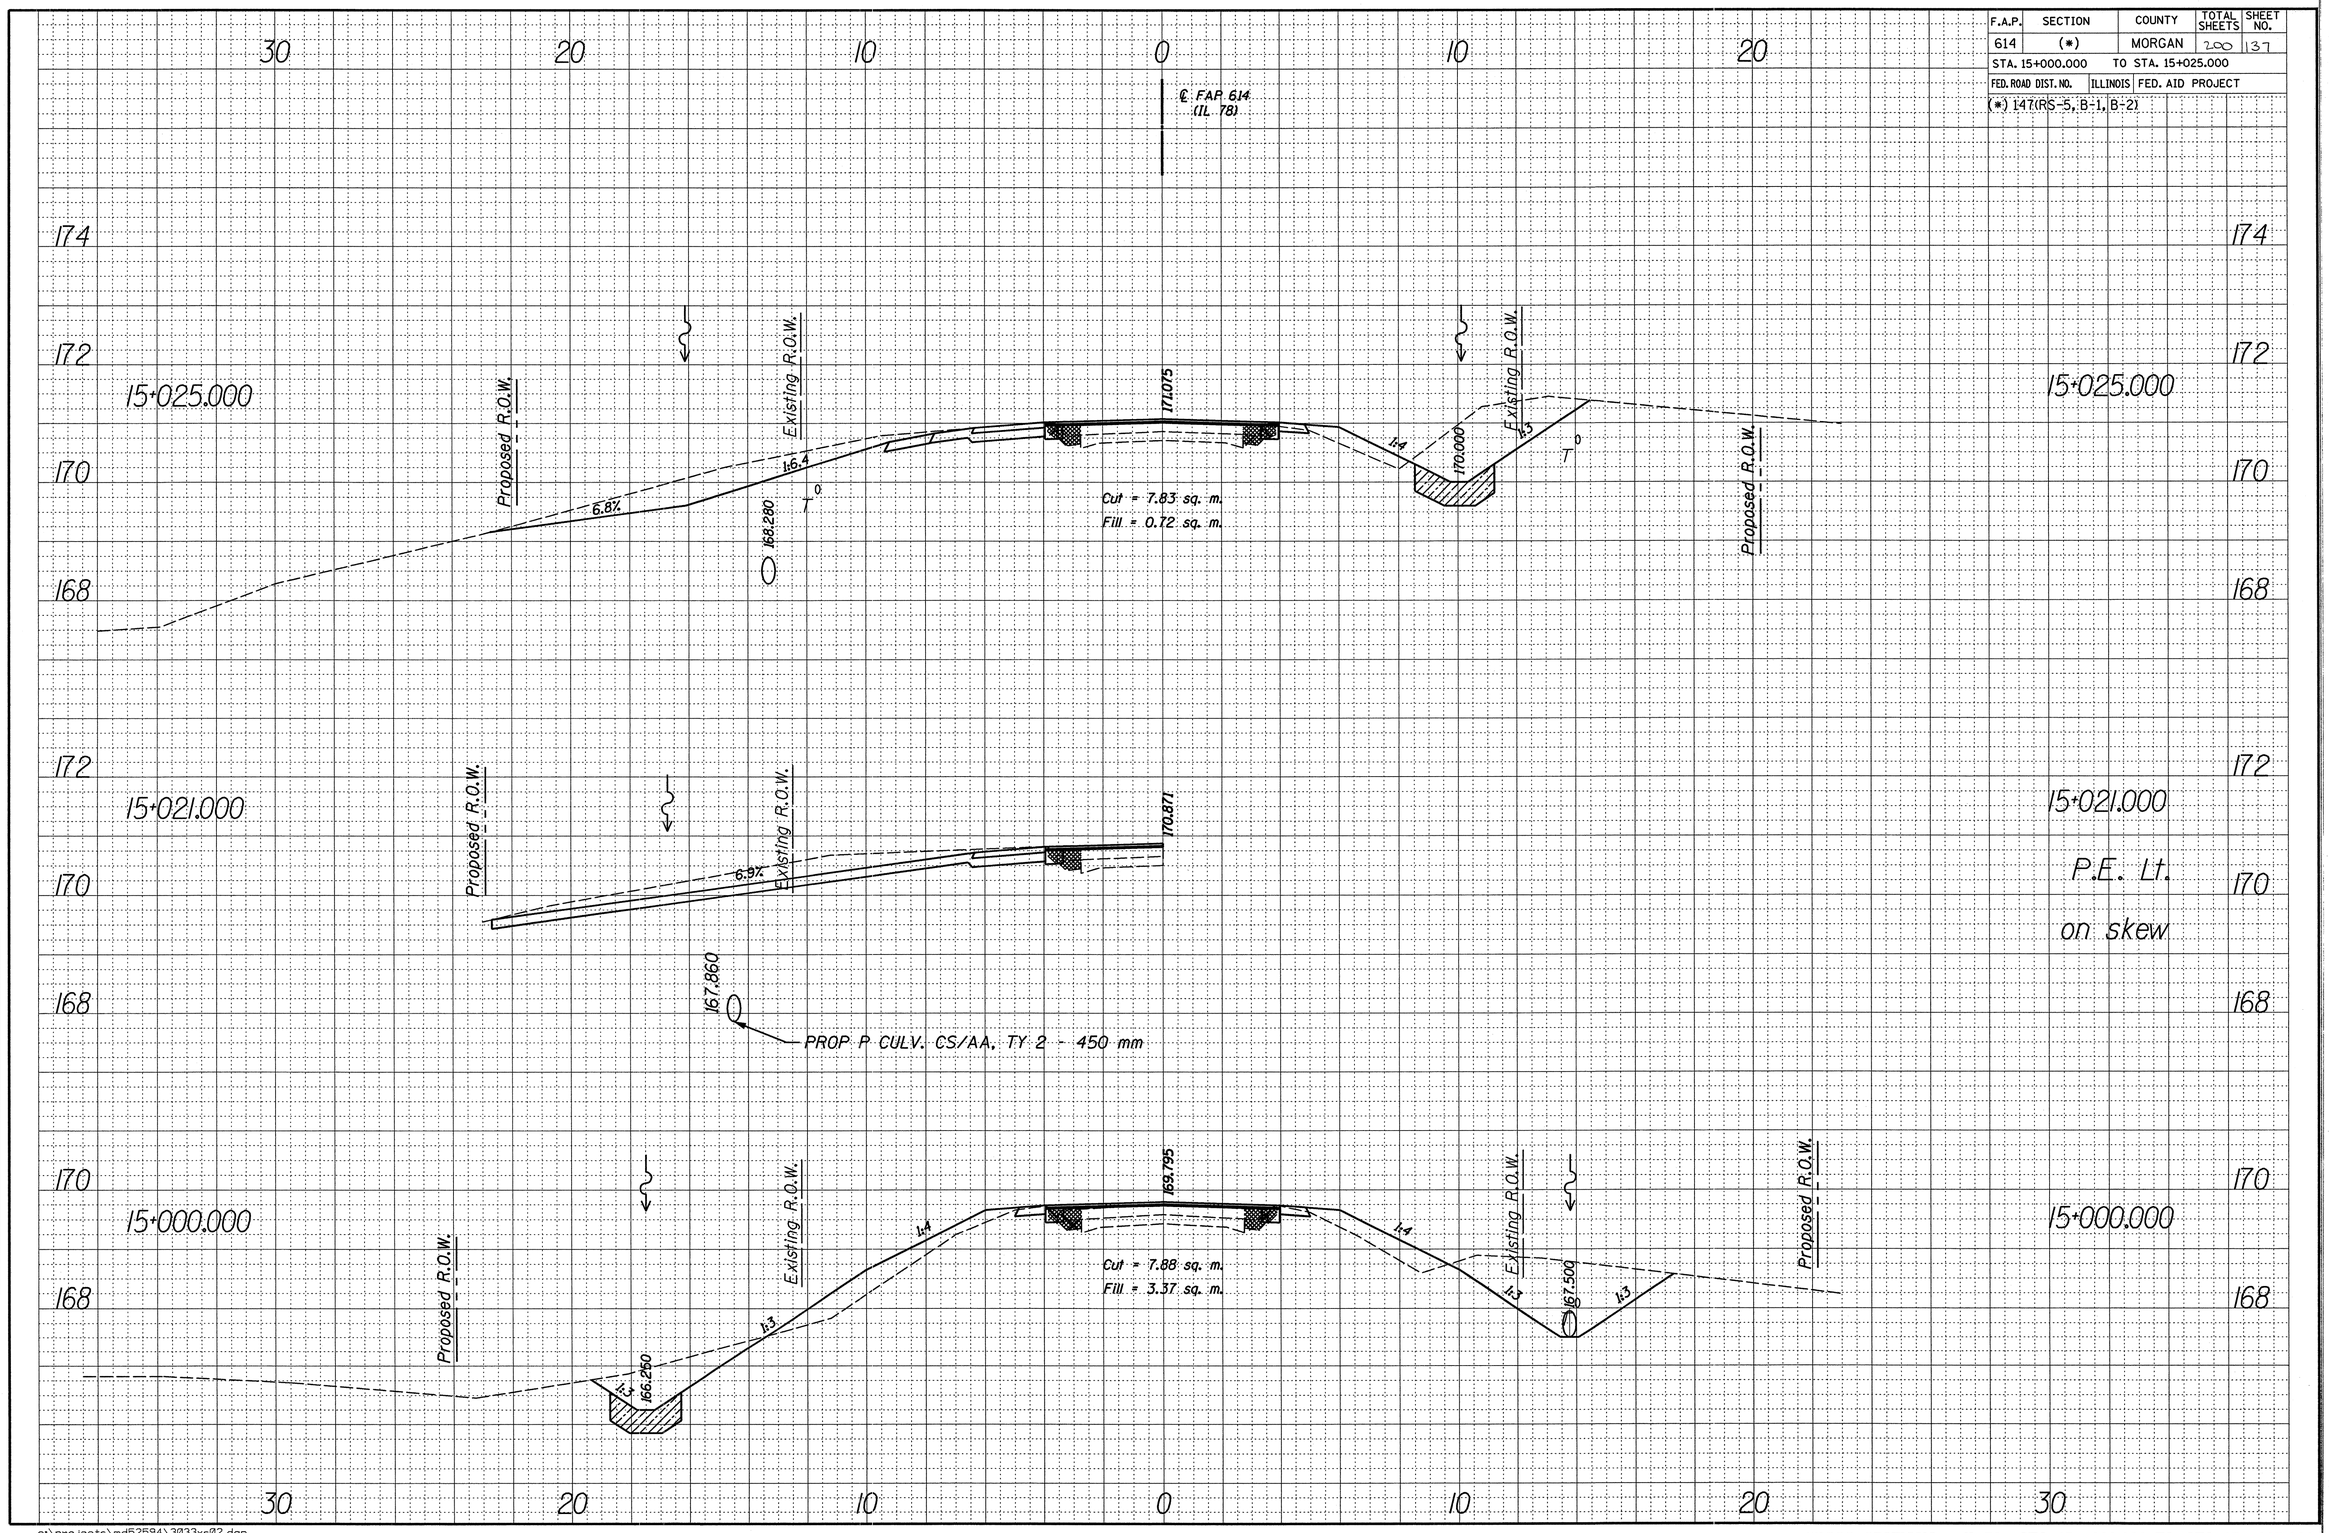

FINAL SURVEY	BY	DATE
SURVEYED		
PLOTTED		
NOTE BOOK TEMPLATE		
AREAS		
AREAS CHECKED		
NO.		

ORIGINAL SURVEY	BY	DATE
SURVEYED		
PLOTTED		
NOTE BOOK TEMPLATE		
AREAS		
AREAS CHECKED		
NO.		

ct\projects\md52594\3033xs02.dgn
1/7/2004 3:13:39 PM kentbd

CROSS SECTIONS – IL 78 STA. 15+000.000 TO STA. 15+025.000