F.A.P.	SECTION	COUNTY	TOTAL SHEETS	SHEET NO.
614	(*)	MORGAN	200	139
STA. 15+075.000		TO STA. 15+125.000		
FED. ROAD DIST. NO.	ILLINOIS	FED. AID PROJECT		
(*) 147(RS-5, B-1, B-2)				

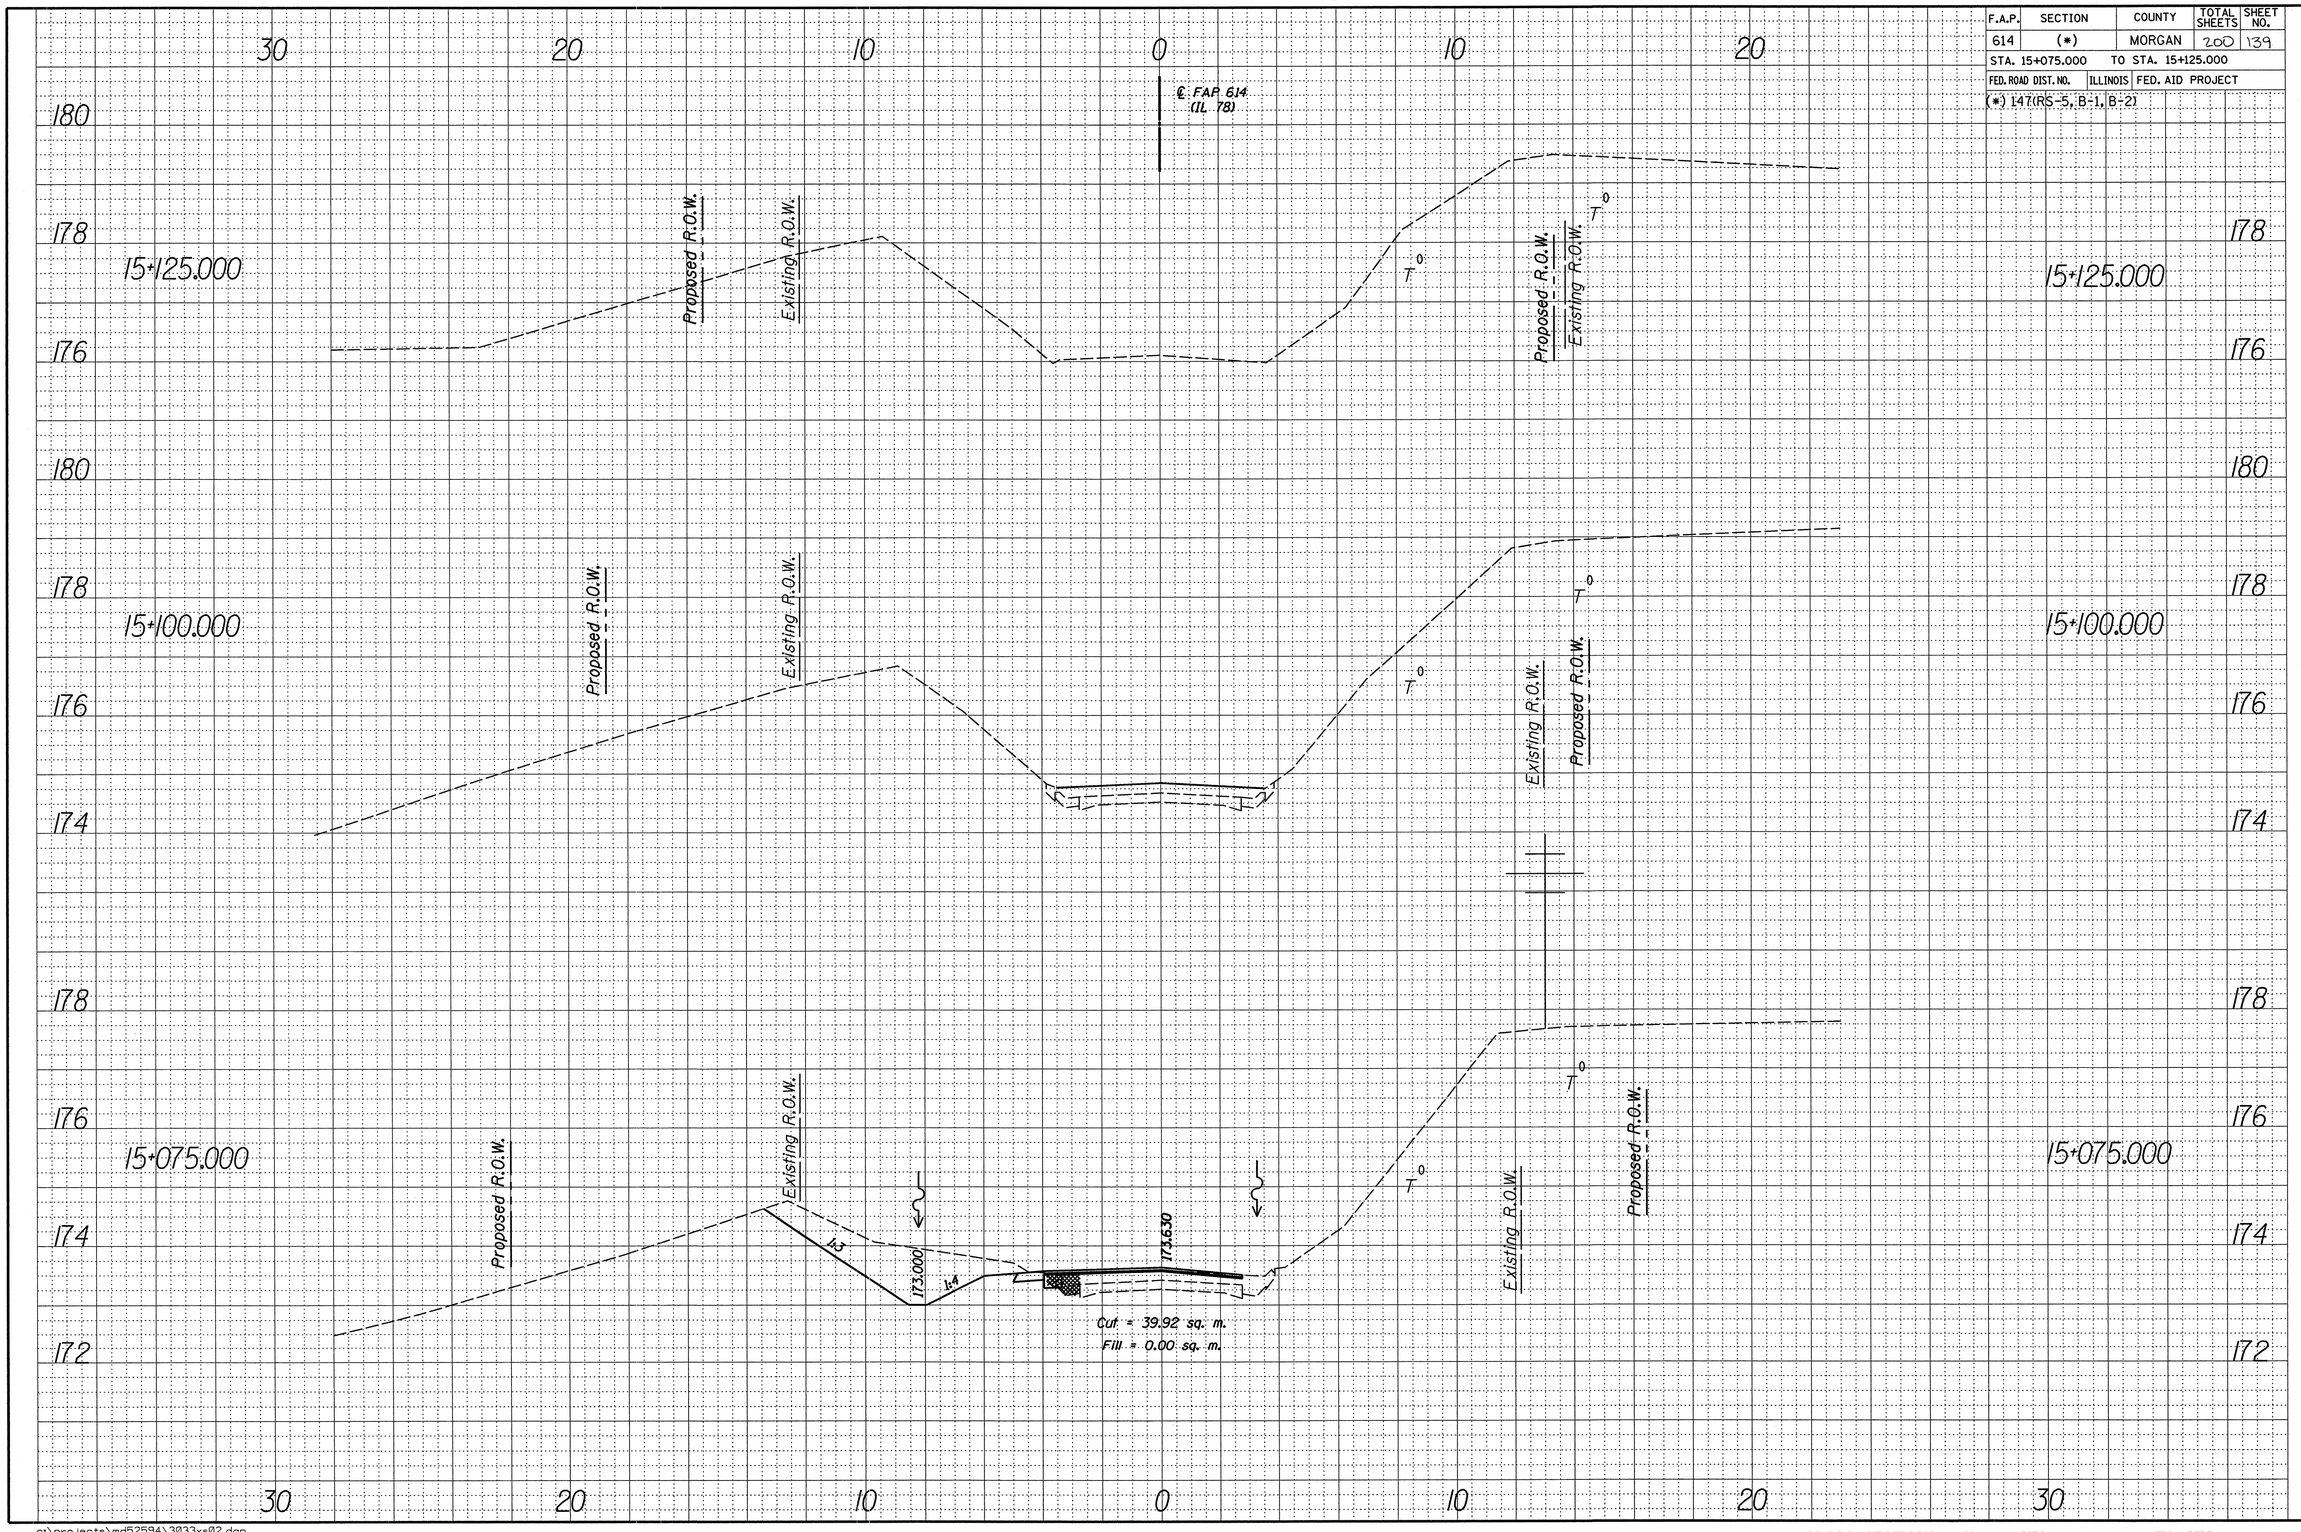

FINAL SURVEY	BY	DATE
SURVEYED		
PLOTTED		
TEMPLATE		
AREAS		
AREAS CHECKED		
NOTE BOOK NO.		

ORIGINAL SURVEY	BY	DATE
SURVEYED		
PLOTTED		
TEMPLATE		
AREAS		
AREAS CHECKED		
NOTE BOOK NO.		

CROSS SECTIONS – IL 78 STA. 15+075.000 TO STA. 15+125.000