92656

F.A.P. RTE.	SECTION	COUNTY	TOTAL SHEETS	SHEET NO.
614	•	MORGAN	200	146
STA.		TO STA.		
FED. ROAD DIST. NO.		ILLINOIS	FED. AID PROJECT	

• 147(RS-5, B-1, B-2) [redacted]

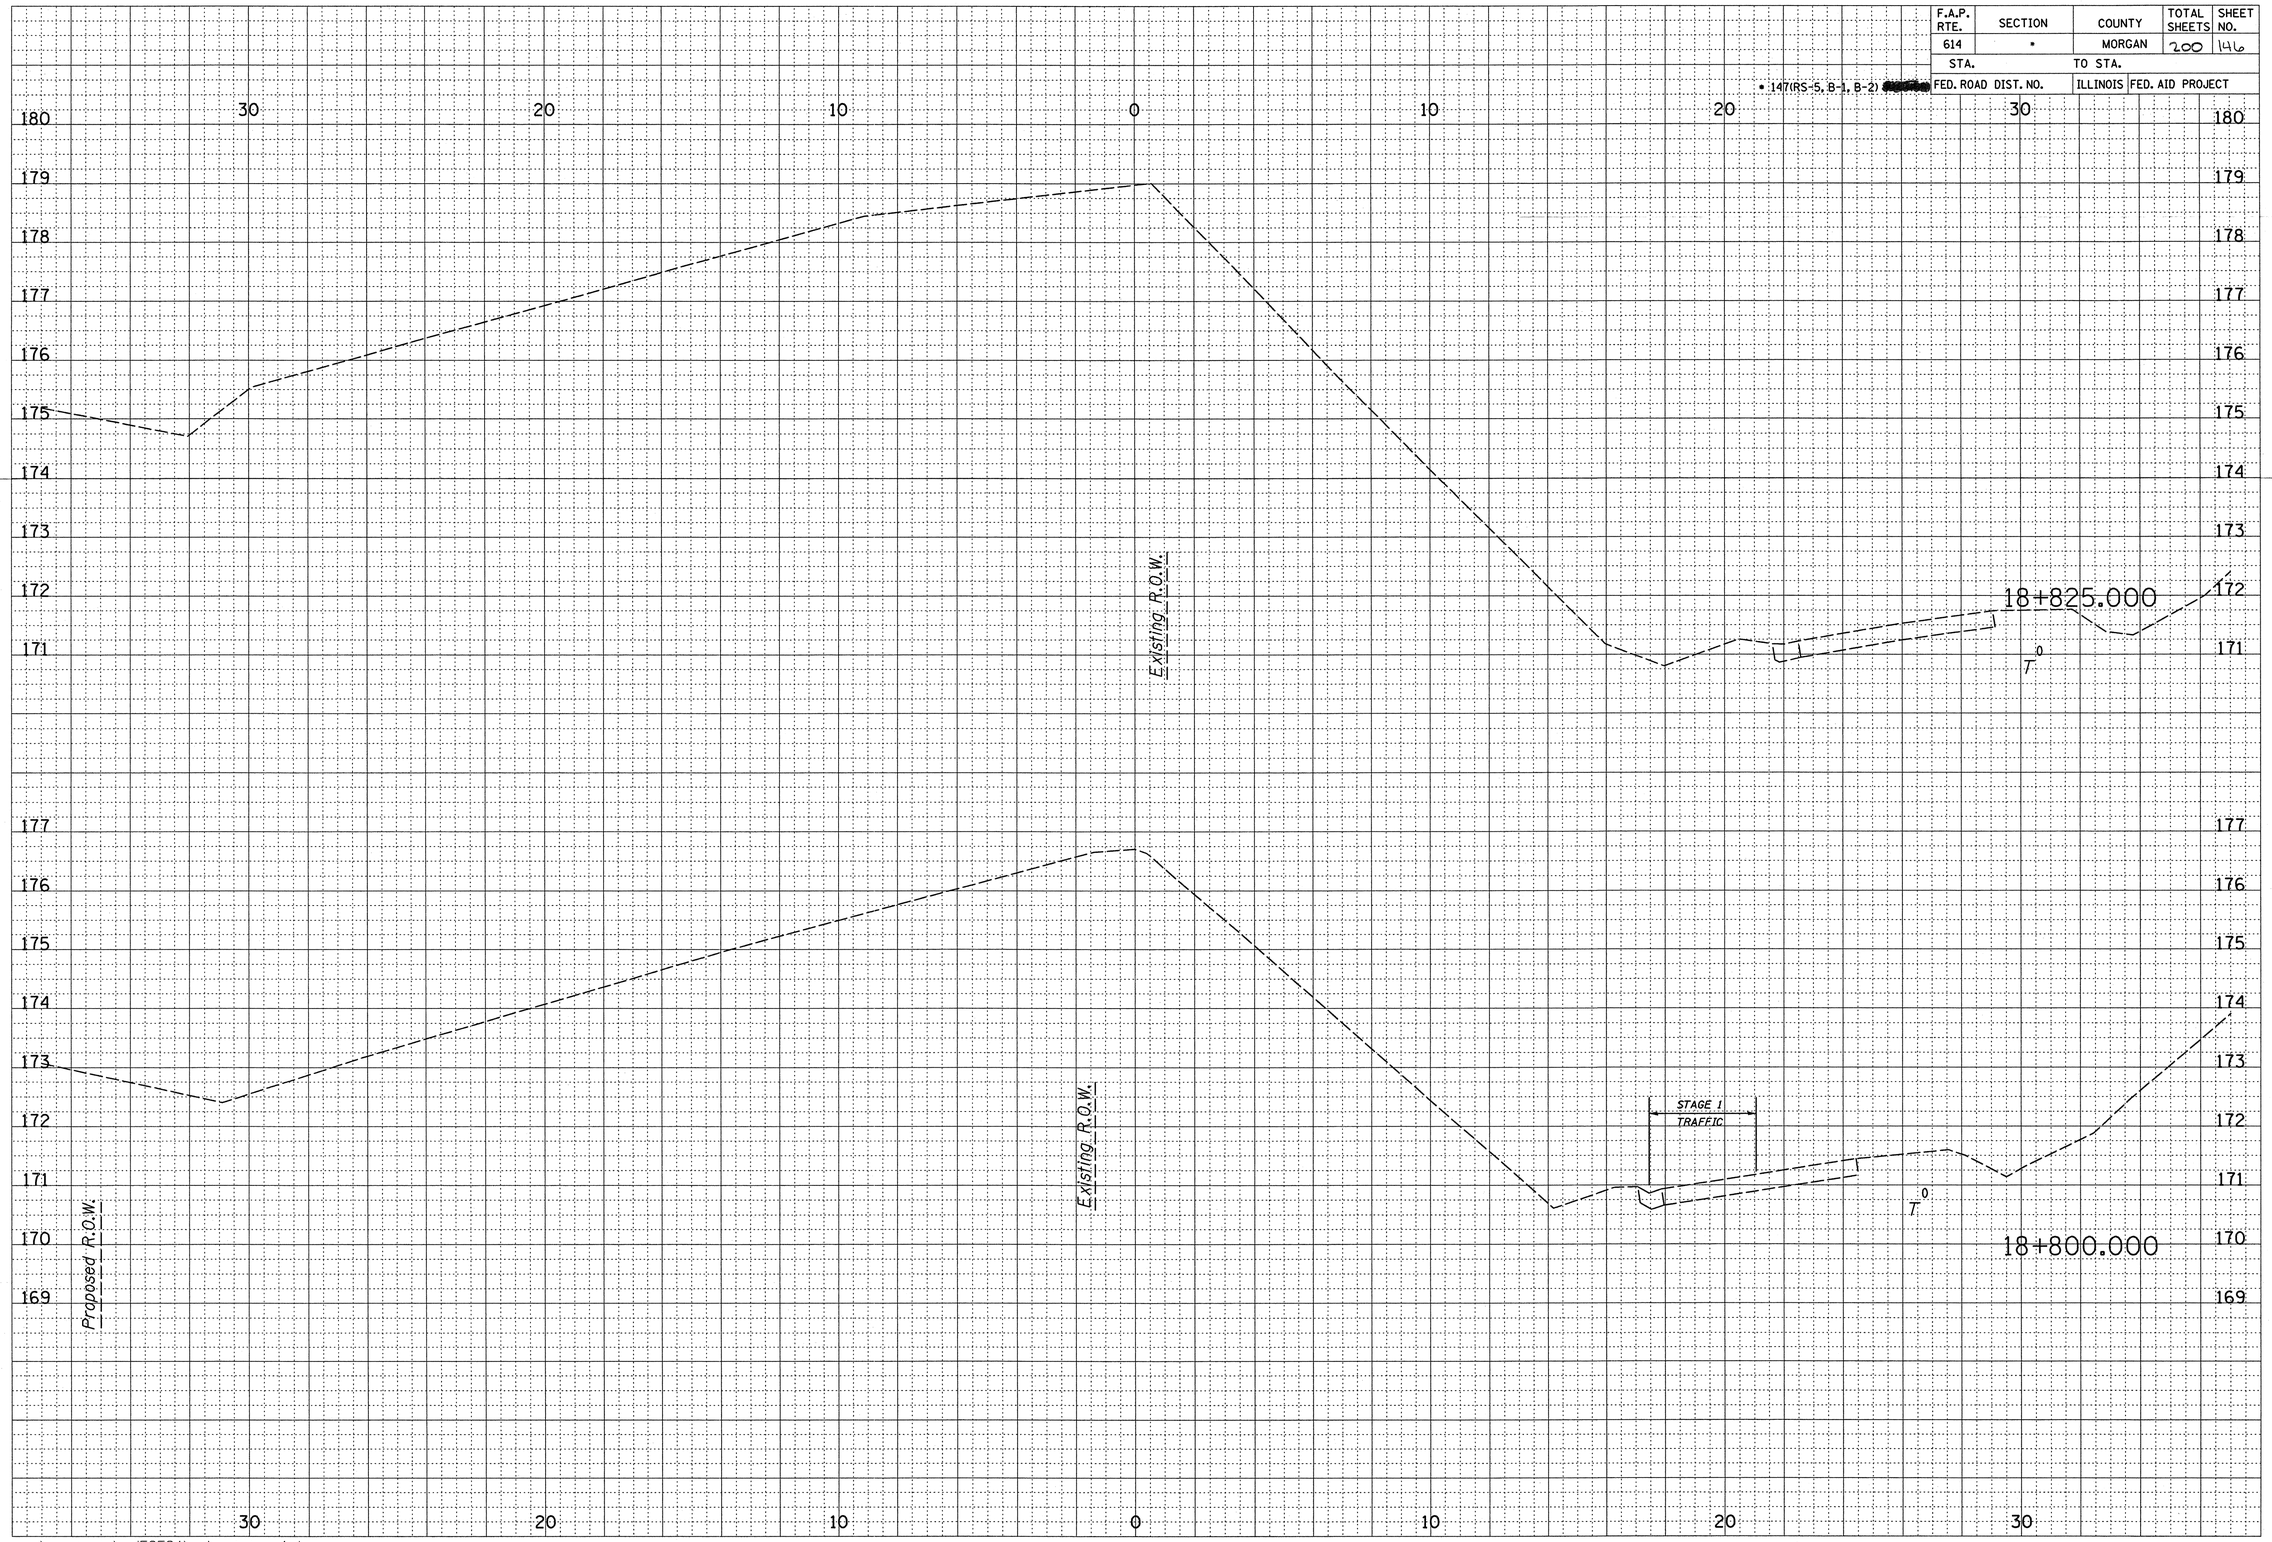

FINAL SURVEY	BY	DATE
SURVEYED		
PLOTTED		
TEMPLATE		
AREAS		
AREAS CHECKED		
NOTE BOOK NO.		

ORIGINAL SURVEY	BY	DATE
SURVEYED		
PLOTTED		
TEMPLATE		
AREAS		
AREAS CHECKED		
NOTE BOOK NO.		

c:\projects\md52594\xsheetstage1.dgn
1/14/2004 4:14:12 PM kentbd

CROSS SECTIONS - IL 78 (STAGE 1) STA. 18+800.000 TO STA. 18+825.000