92656

F.A.P. RTE.	SECTION	COUNTY	TOTAL SHEETS	SHEET NO.
614	•	MORGAN	200	151
STA.		TO STA.		
FED. ROAD DIST. NO.		ILLINOIS	FED. AID PROJECT	

• 147(RS-5, B-1, B-2) ~~34-6(SB)~~

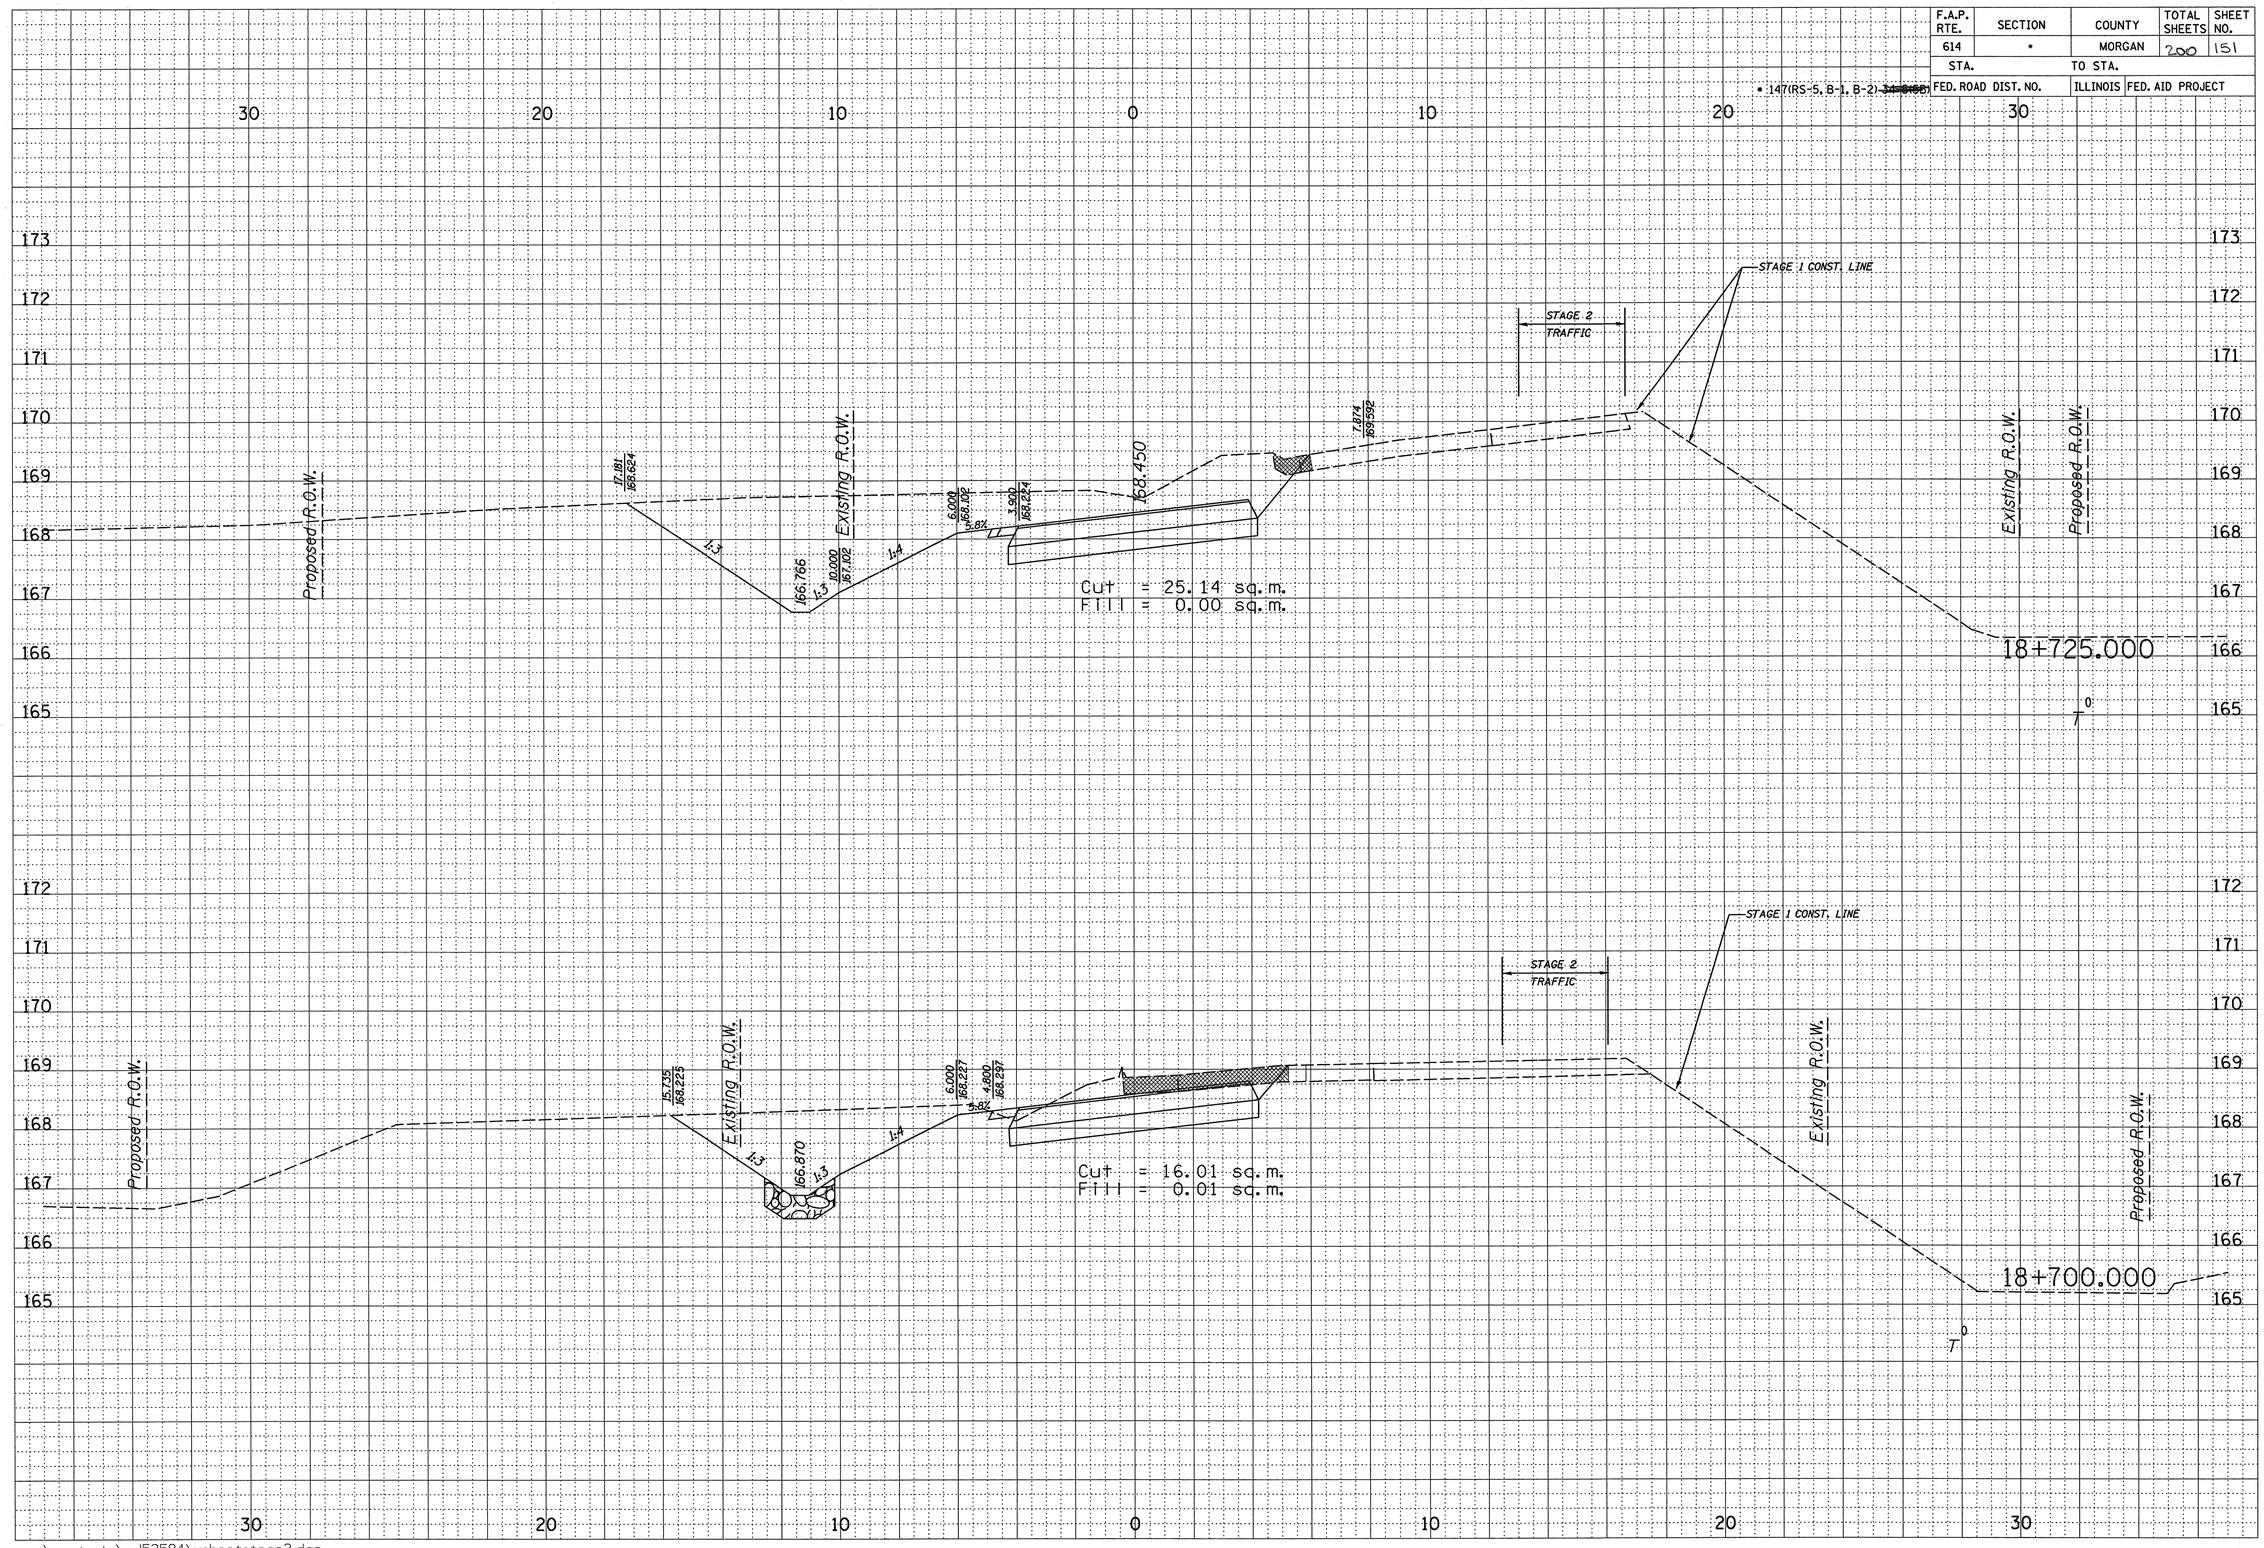

FINAL SURVEY	SURVEYED	PLOTTED	TEMPLATE	AREAS	AREAS CHECKED	BY	DATE
NOTE BOOK NO.							

ORIGINAL SURVEY	SURVEYED	PLOTTED	TEMPLATE	AREAS	AREAS CHECKED	BY	DATE
NOTE BOOK NO.							

c:\projects\md52594\xsheetstage2.dgn
1/7/2004 9:30:11 AM kentbd

CROSS SECTIONS - IL 78 (STAGE 2) STA. 18+700.000 TO STA. 18+725.000