92656

F.A.P. RTE.	SECTION	COUNTY	TOTAL SHEETS	SHEET NO.
614	•	MORGAN	200	175
STA.		TO STA.		176
FED. ROAD DIST. NO.		ILLINOIS	FED. AID PROJECT	

• 147(RS-5, B-1, B-2)

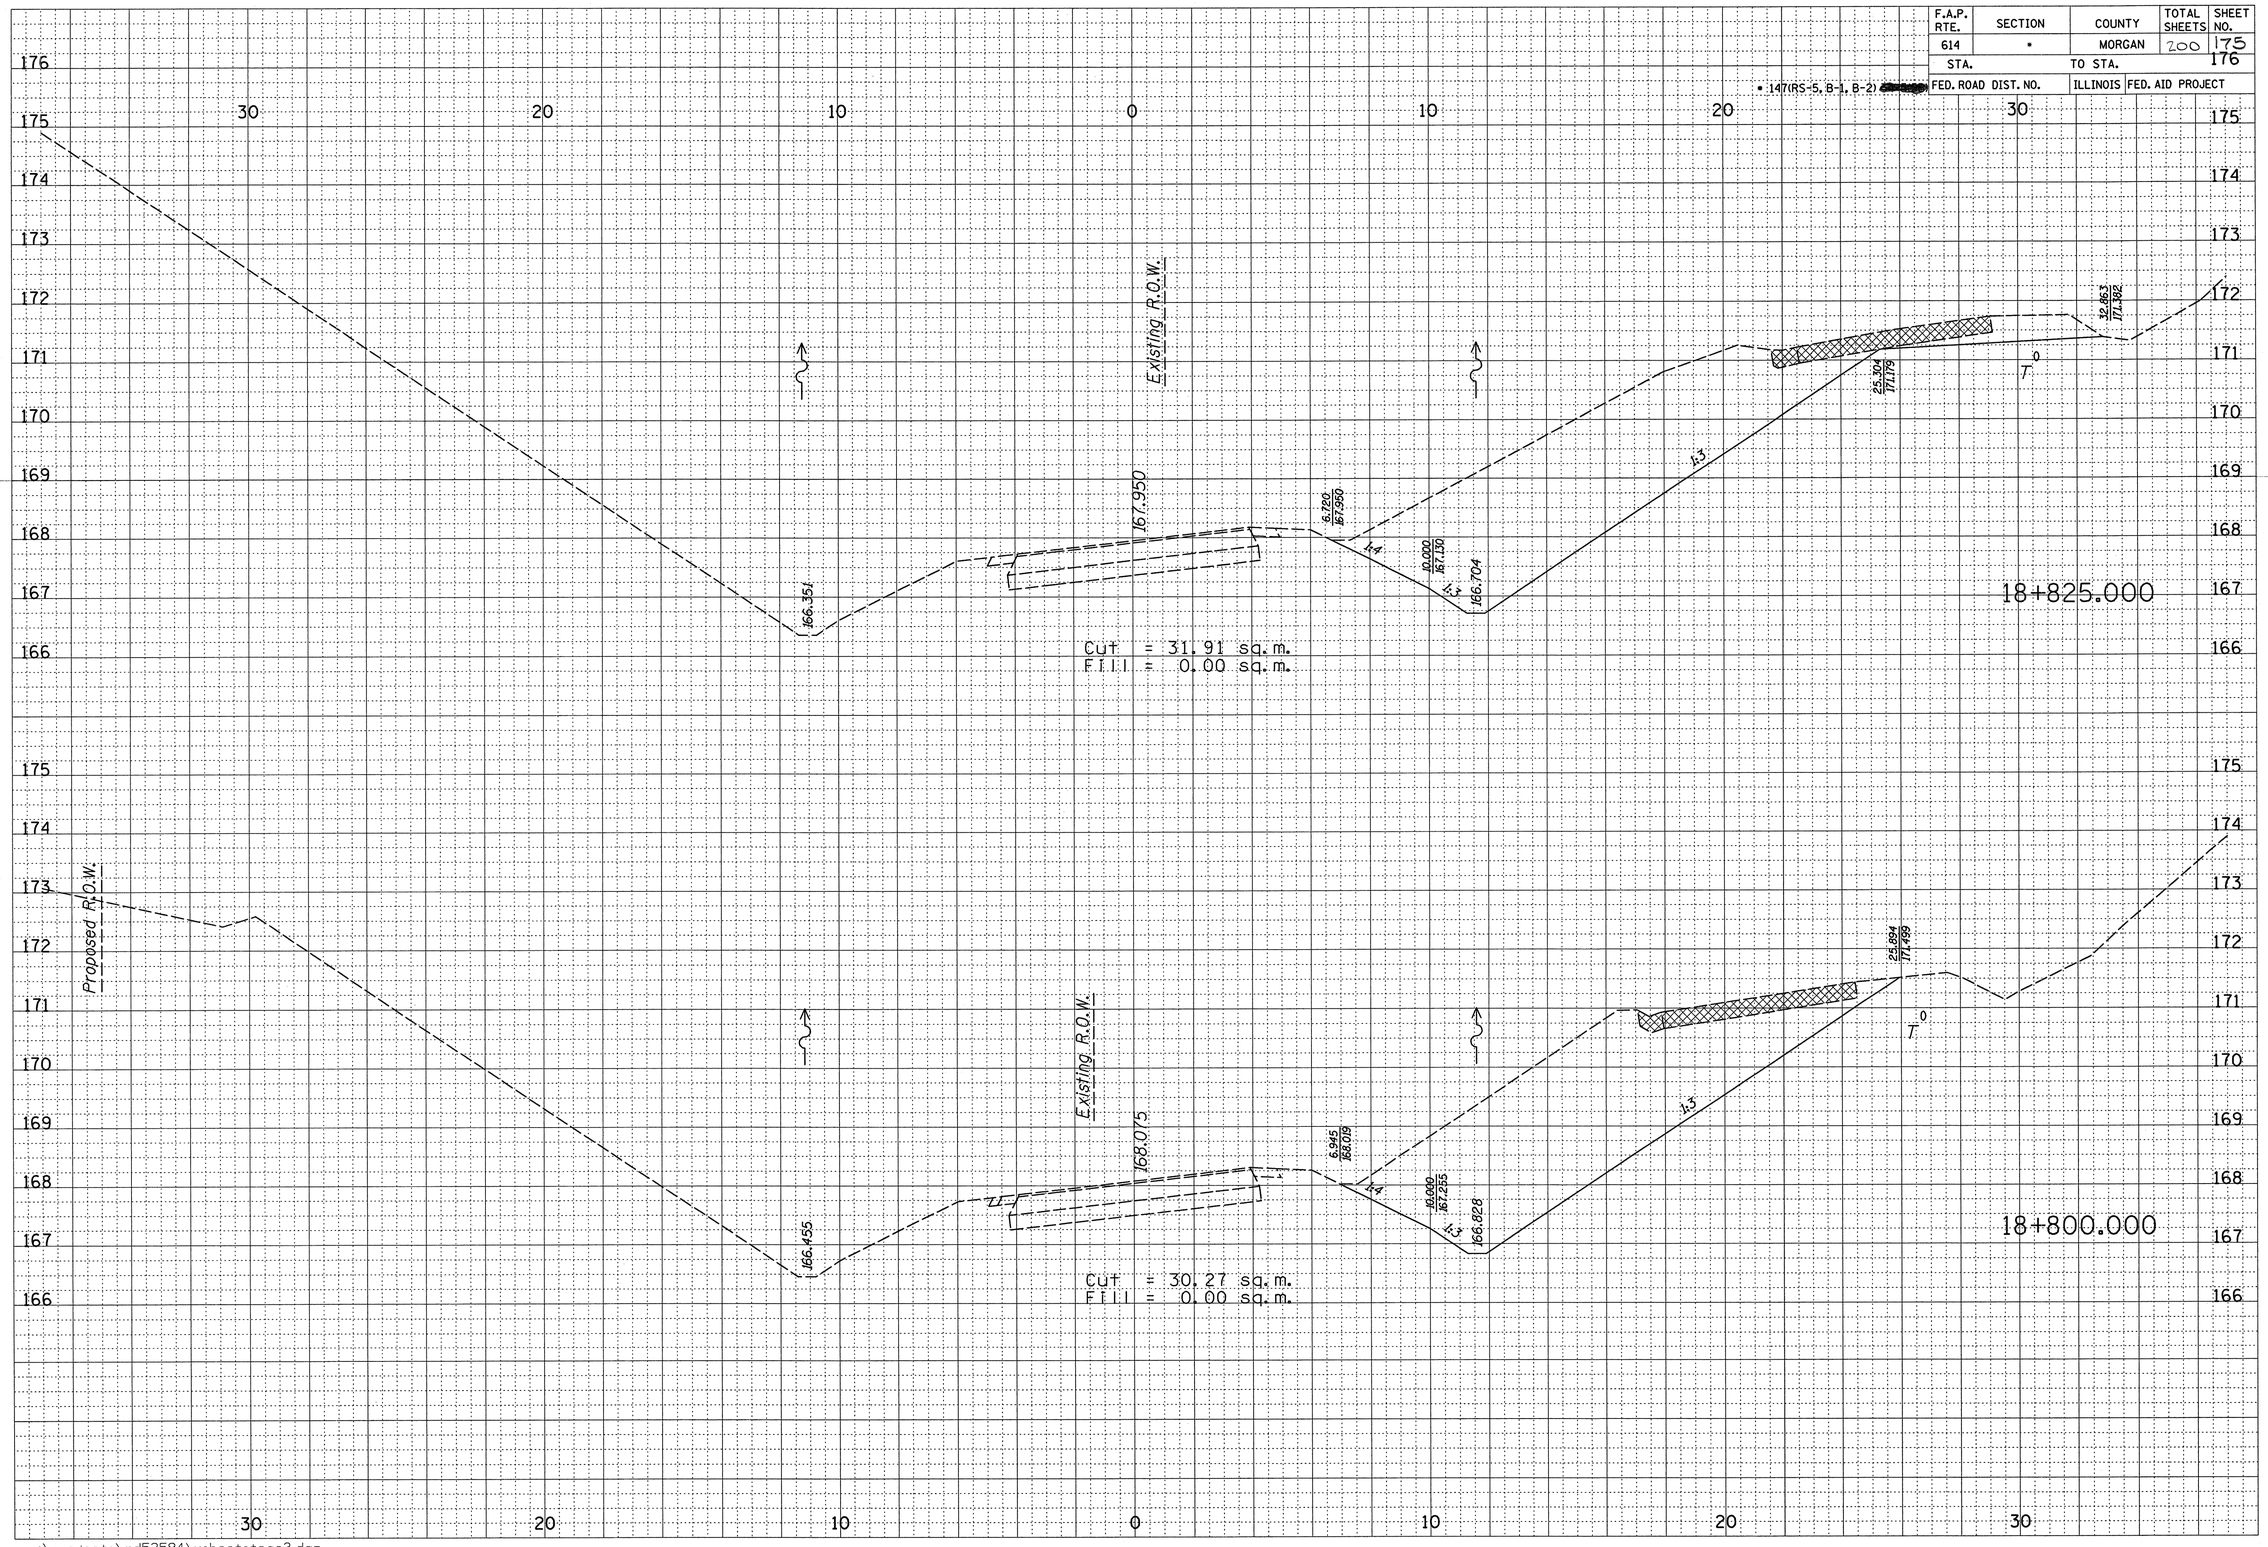

FINAL SURVEY	BY	DATE
SURVEYED		
PLOTTED		
TEMPLATE		
AREAS		
AREAS CHECKED		
NOTE BOOK NO.		

ORIGINAL SURVEY	BY	DATE
SURVEYED		
PLOTTED		
TEMPLATE		
AREAS		
AREAS CHECKED		
NOTE BOOK NO.		

c:\projects\md52594\xsheetstage3.dgn
1/7/2004 9:37:16 AM kentbd

CROSS SECTIONS - IL 78 (STAGE 3) STA. 18+800.000 TO STA. 18+825.000