92656

F.A.P. RTE.	SECTION	COUNTY	TOTAL SHEETS	SHEET NO.
614	*	MORGAN	200	182
STA.		TO STA.		

* 147(RS-5, B-1, B-2) FED. ROAD DIST. NO. ILLINOIS FED. AID PROJECT

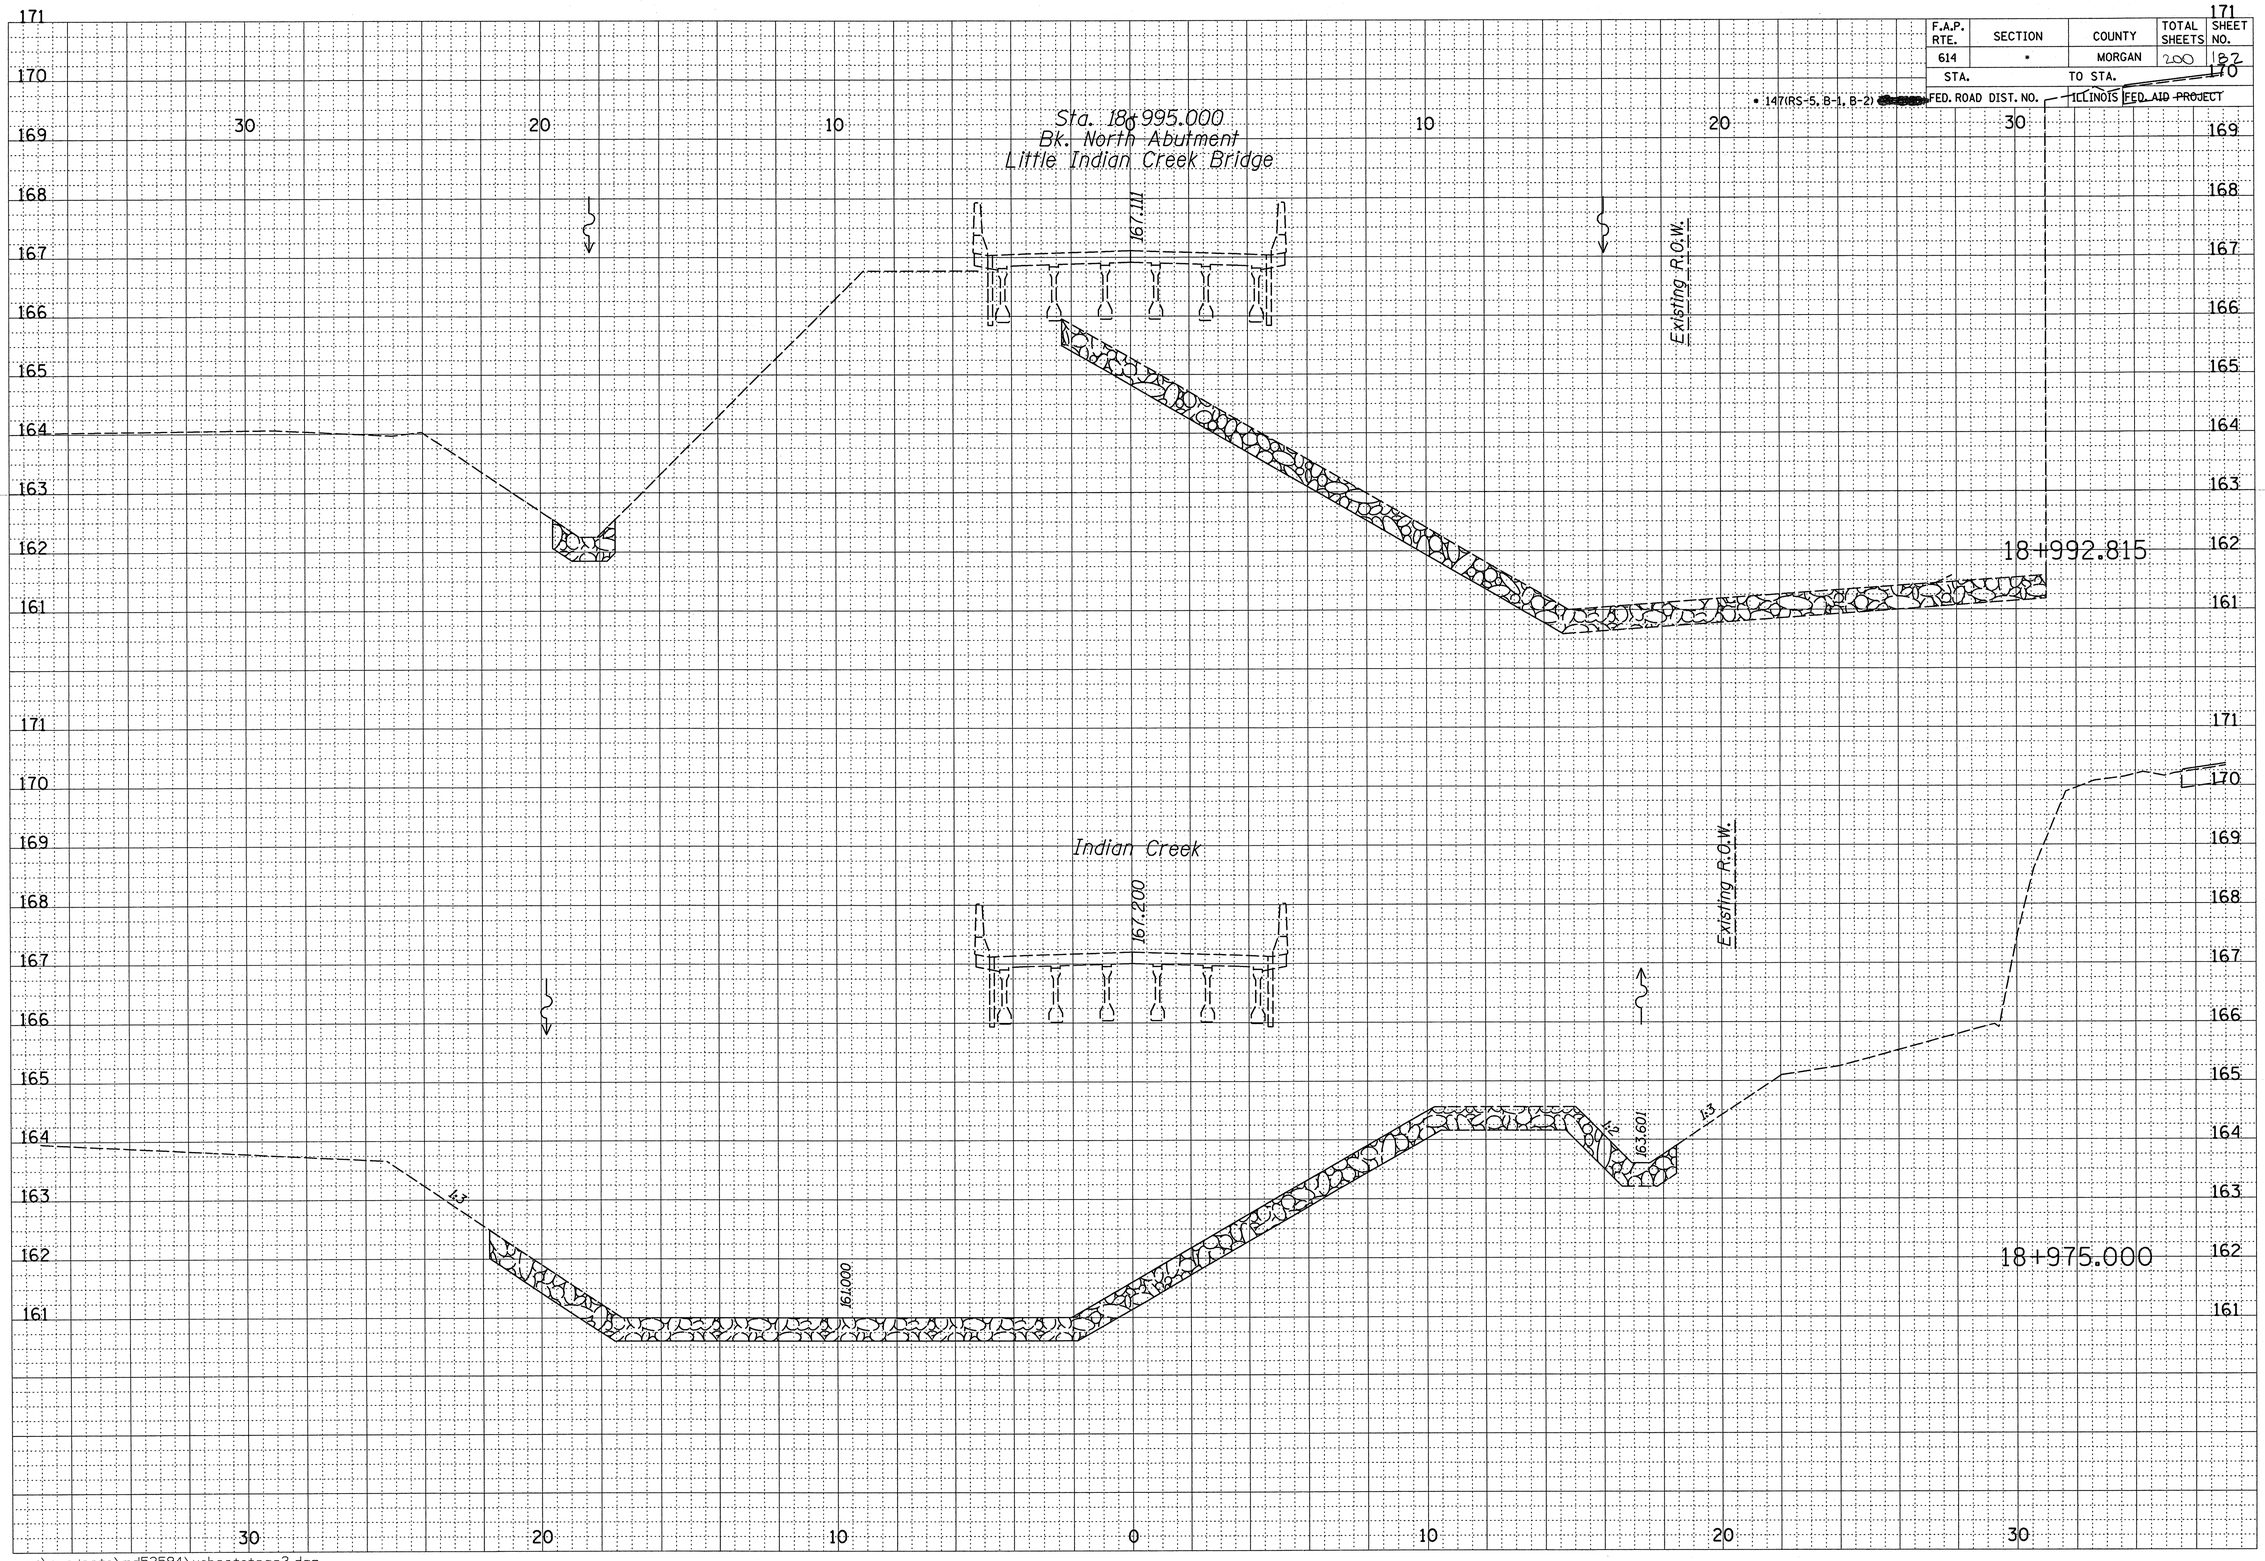

FINAL SURVEY	BY	DATE
SURVEYED		
PLOTTED		
TEMPLATE		
AREAS		
AREAS CHECKED		
NOTE BOOK NO.		

ORIGINAL SURVEY	BY	DATE
SURVEYED		
PLOTTED		
TEMPLATE		
AREAS		
AREAS CHECKED		
NOTE BOOK NO.		

) sq. m.
) sq. m.

c:\projects\md52594\xsheetstage3.dgn
1/7/2004 9:37:11 AM kentbd

CROSS SECTIONS - IL 78 (STAGE 3) STA. 18+975.000 TO STA. 18+992.815