92656

F.A.P. RTE.	SECTION	COUNTY	TOTAL SHEETS	SHEET NO.
614	•	MORGAN	200	198
STA.		TO STA.		
FED. ROAD DIST. NO.		ILLINOIS	FED. AID PROJECT	

• 147(RS-5, B-1, B-2) ~~34-5(68)~~

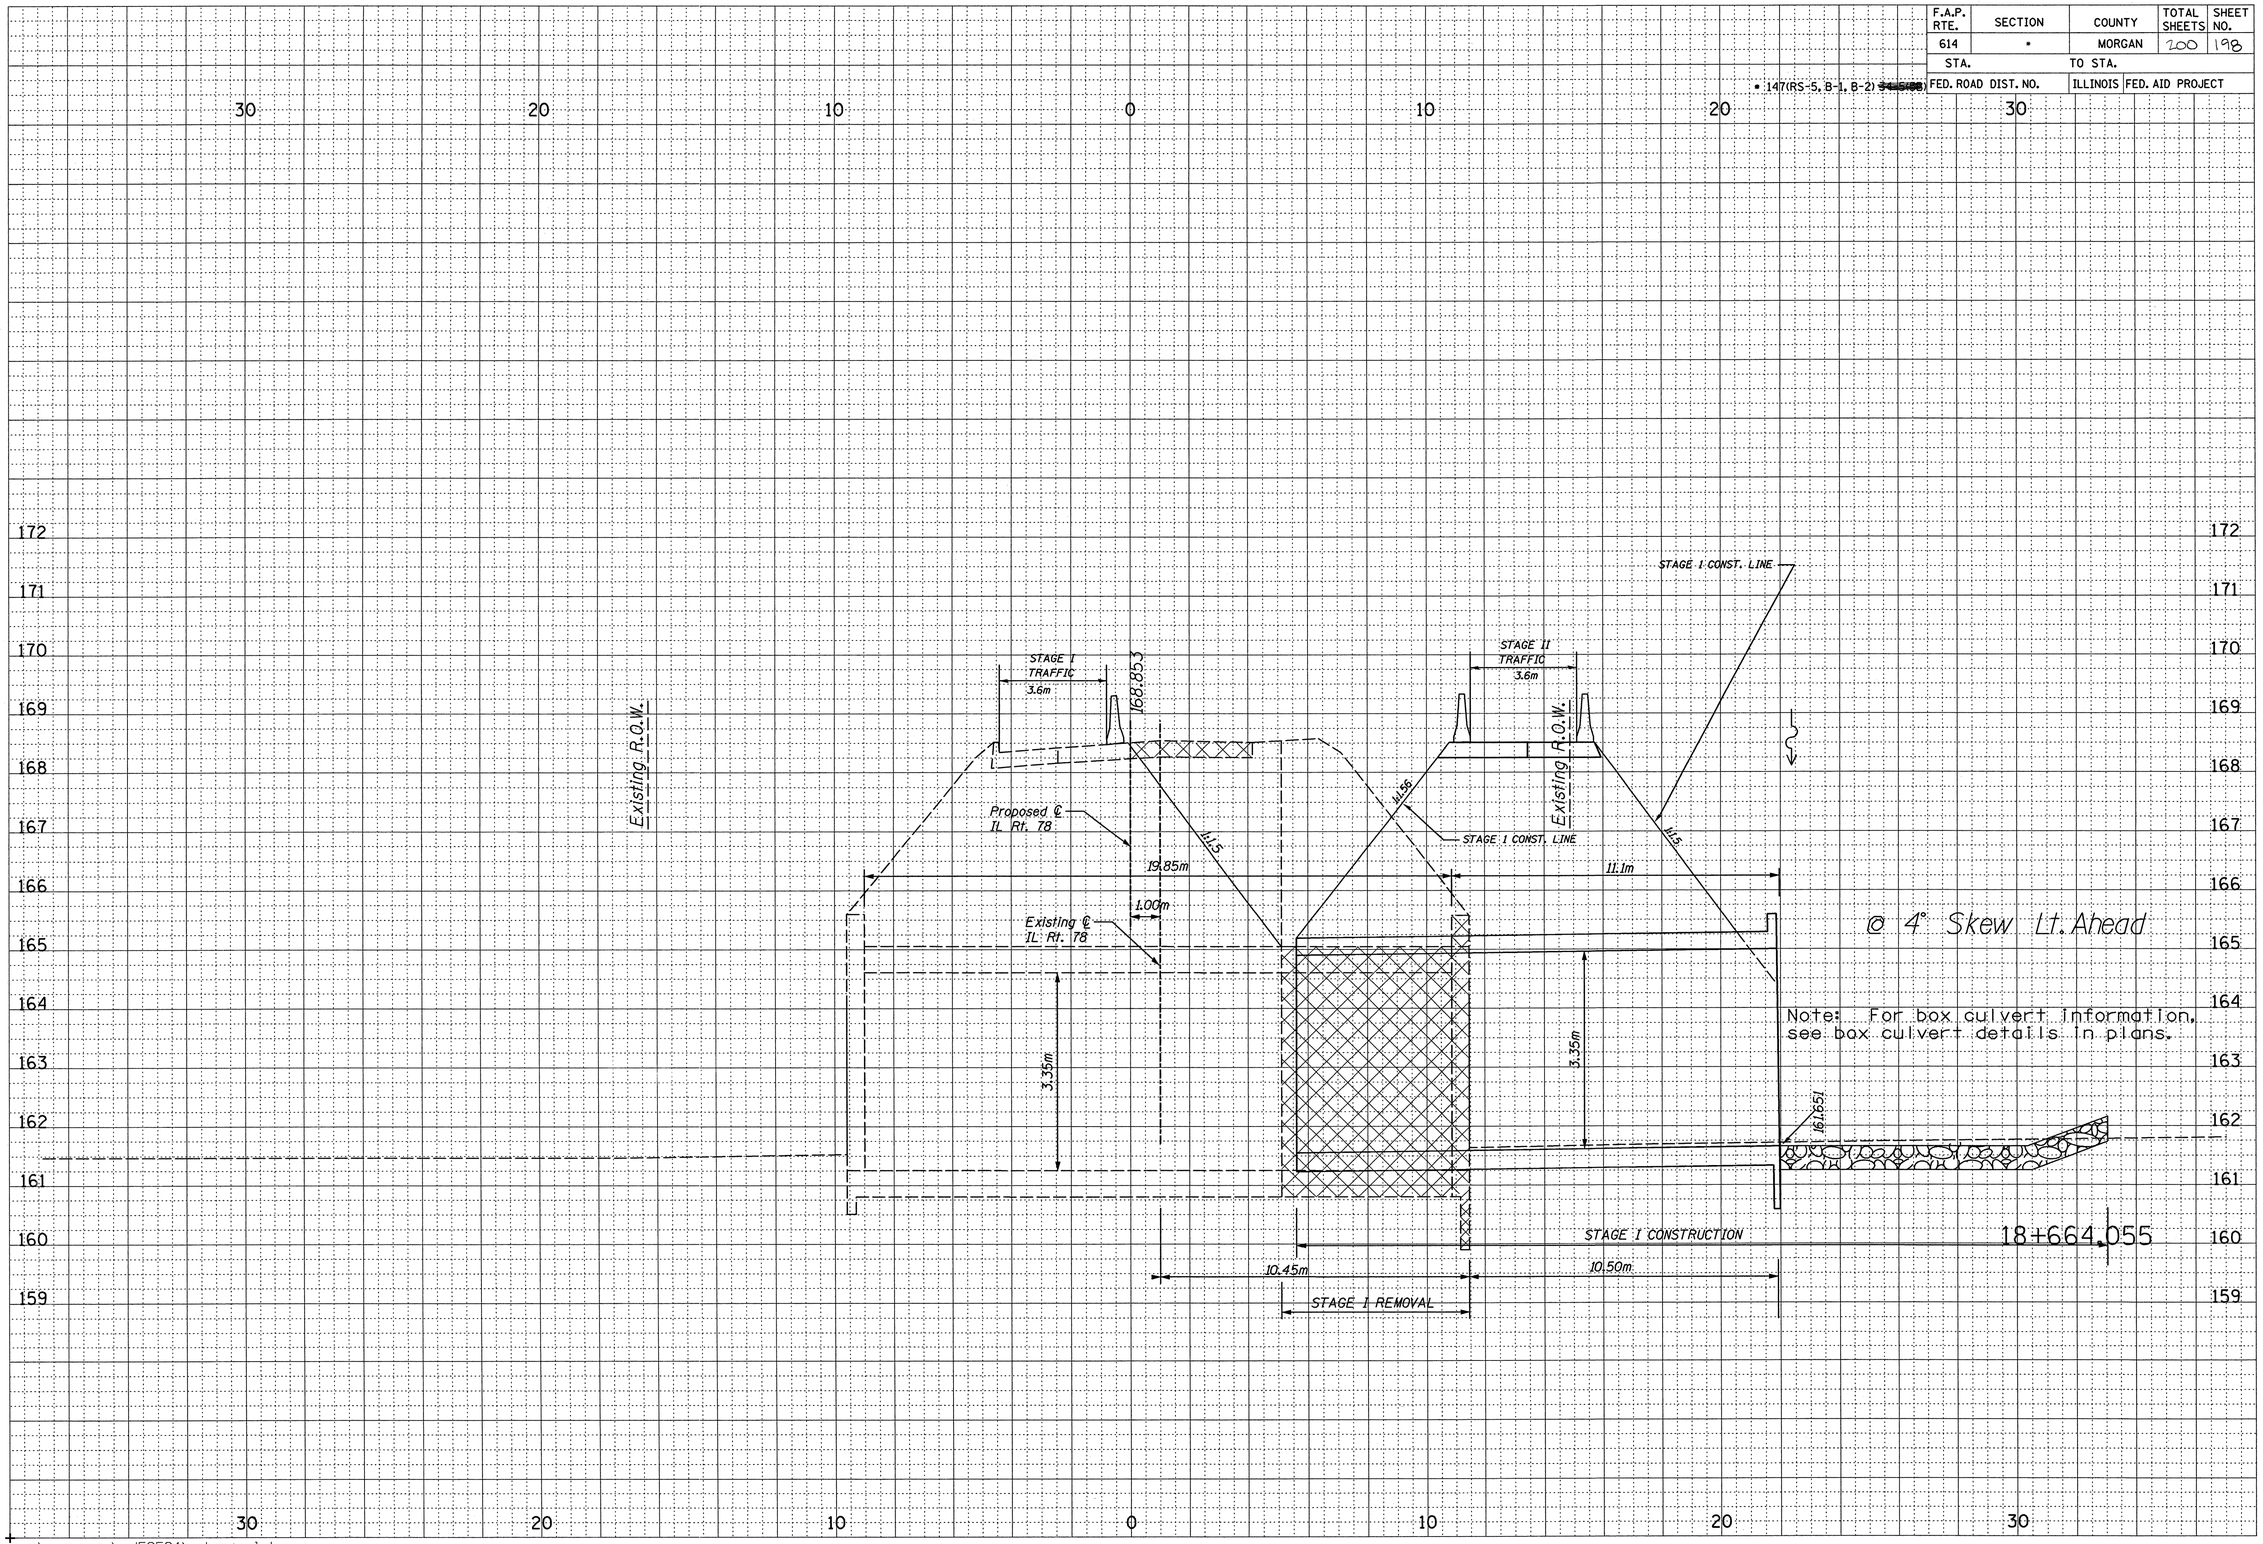

FINAL SURVEY	BY	DATE
SURVEYED		
PLOTTED		
TEMPLATE		
AREAS		
AREAS CHECKED		
NOTE BOOK NO.		

ORIGINAL SURVEY	BY	DATE
SURVEYED		
PLOTTED		
TEMPLATE		
AREAS		
AREAS CHECKED		
NOTE BOOK NO.		

c:\projects\md52594\xsheetcul.dgn
1/7/2004 3:04:50 PM kentbd

STAGE I CULVERT PROFILE