C.H.	SECTION	COUNTY	TOTAL SHEETS	SHEET NO.
NA	98-00009-00-BR	SANGAMON	107	11
FED. ROAD DIST. NO.	ILLINOIS	FED. AID PROJECT		
M.P. 179 SPRINGFIELD SUBDIVISION				

93346

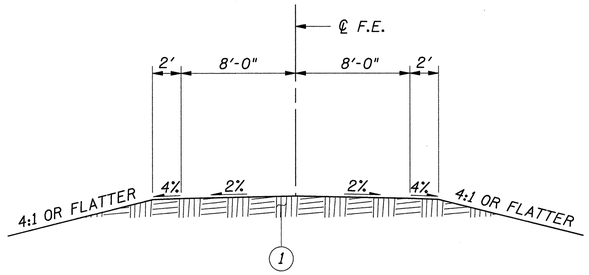

FIELD ENTRANCE TYPICAL SECTION (A–A)

PRIVATE ENTRANCE TYPICAL SECTION (B–B)

LEGEND

1. COMPACTED EARTH
2. BITUMINOUS DRIVEWAY PAVEMENT 3"
3. AGGREGATE BASE COURSE, TYPE A 6"

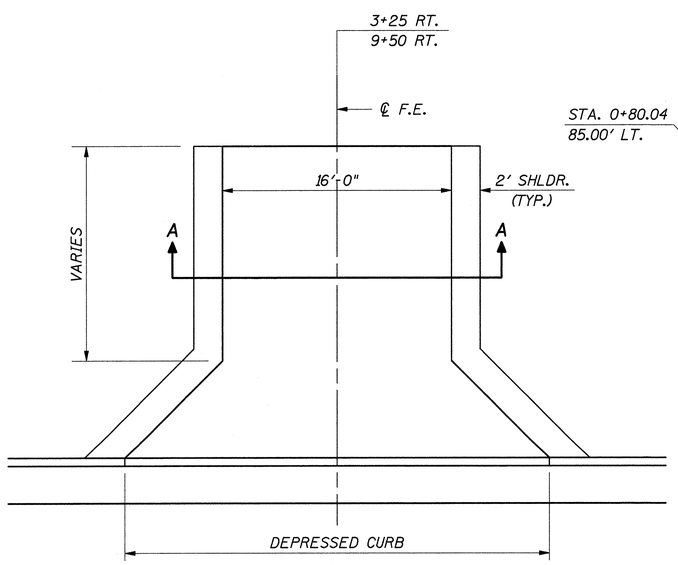

FIELD ENTRANCE DETAIL

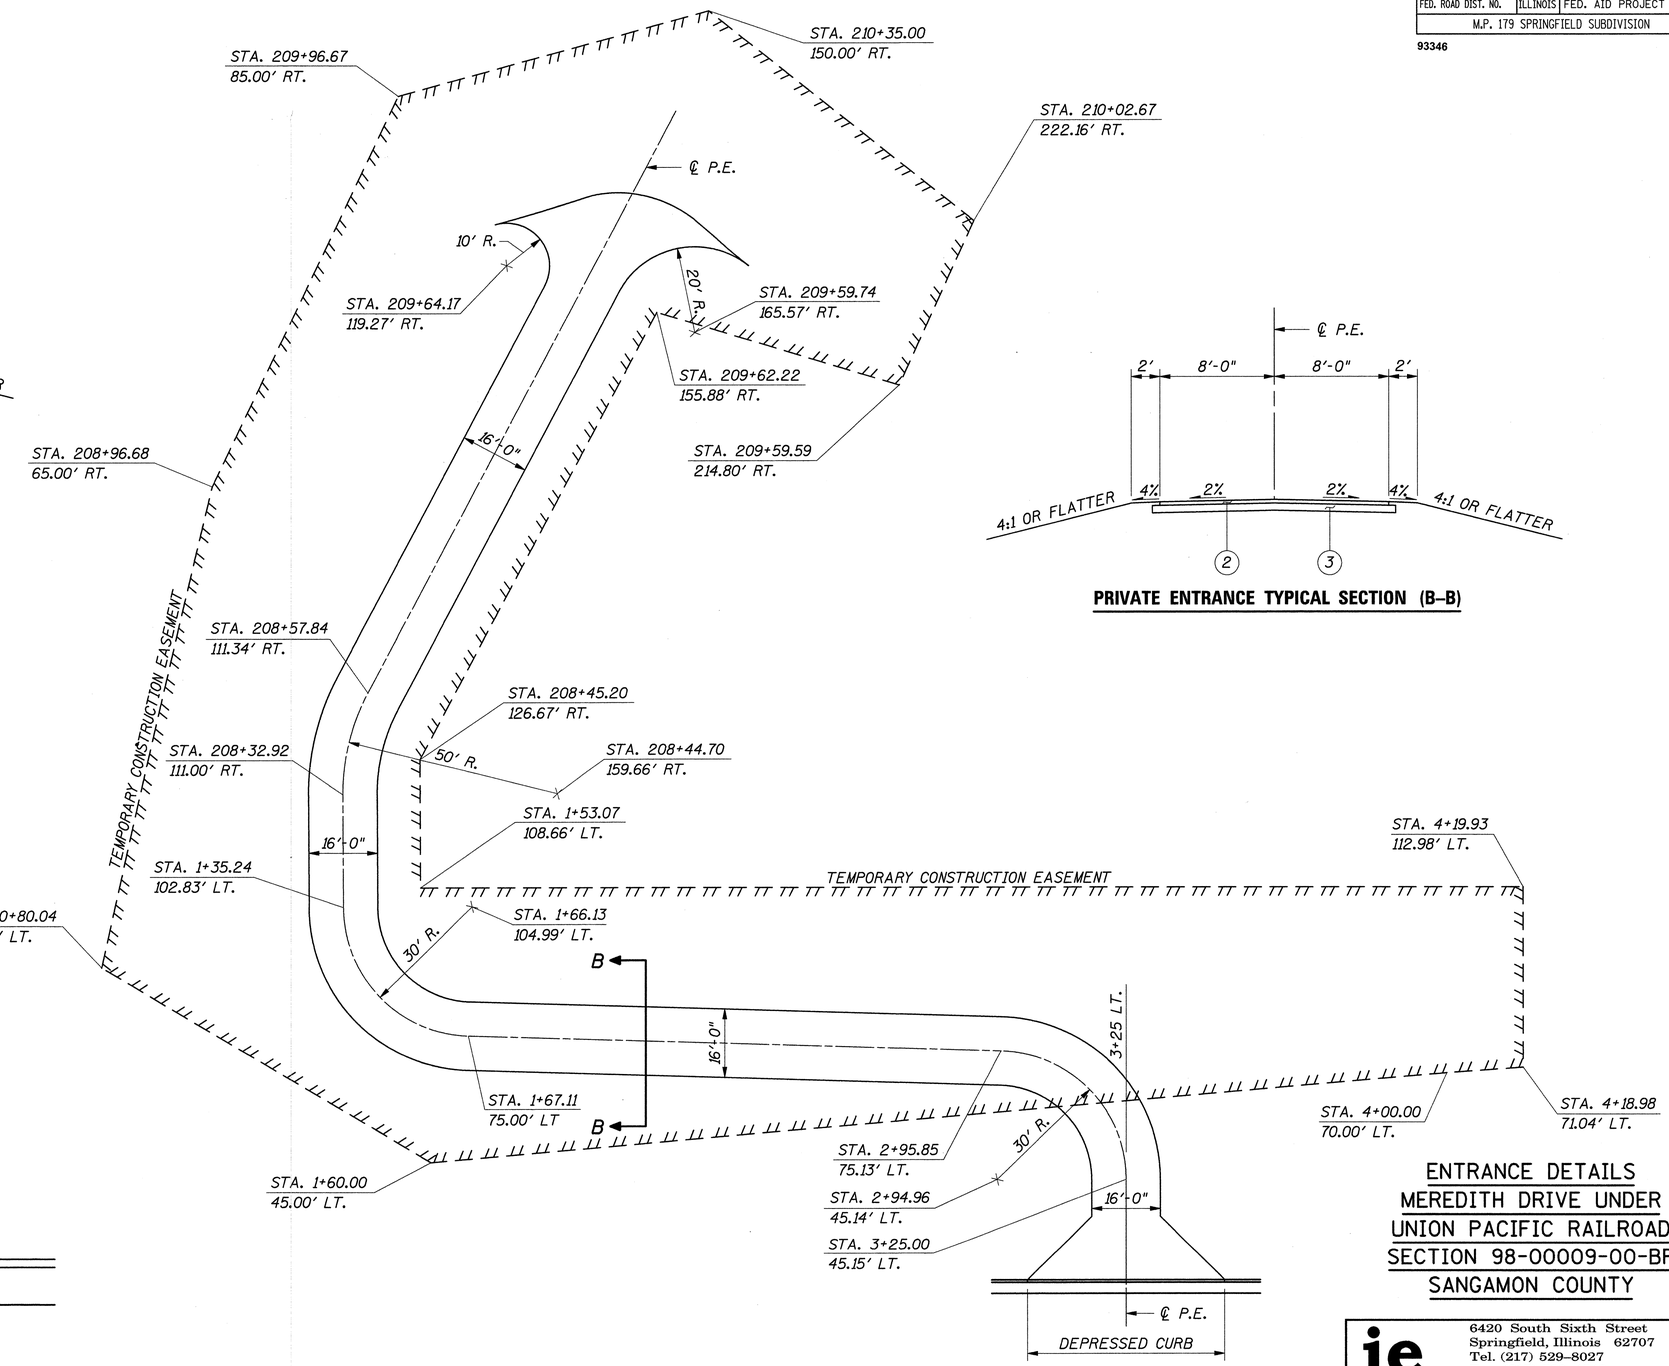

PRIVATE ENTRANCE DETAIL

EXACT PLACEMENT AS DIRECTED BY ENGINEER AND PROPERTY OWNER

ENTRANCE DETAILS
MEREDITH DRIVE UNDER UNION PACIFIC RAILROAD
SECTION 98-00009-00-BR
SANGAMON COUNTY

ie consultants
6420 South Sixth Street
Springfield, Illinois 62707
Tel. (217) 529-8027
Fax (217) 529-4543
ieSpringfield@ie-consultants.com
www.ie-consultants.com

DESIGNED BY:	DRAWN BY:	CHECKED BY:	DATE:
J.E.B.	A.A.D.	C.M.S.	1/03/03