C.H.	SECTION	COUNTY	TOTAL SHEETS	SHEET NO.
NA	98-00009-00-BR	SANGAMON	107	30
FED. ROAD DIST. NO.	ILLINOIS	FED. AID PROJECT		
M.P. 179 SPRINGFIELD SUBDIVISION				

93346

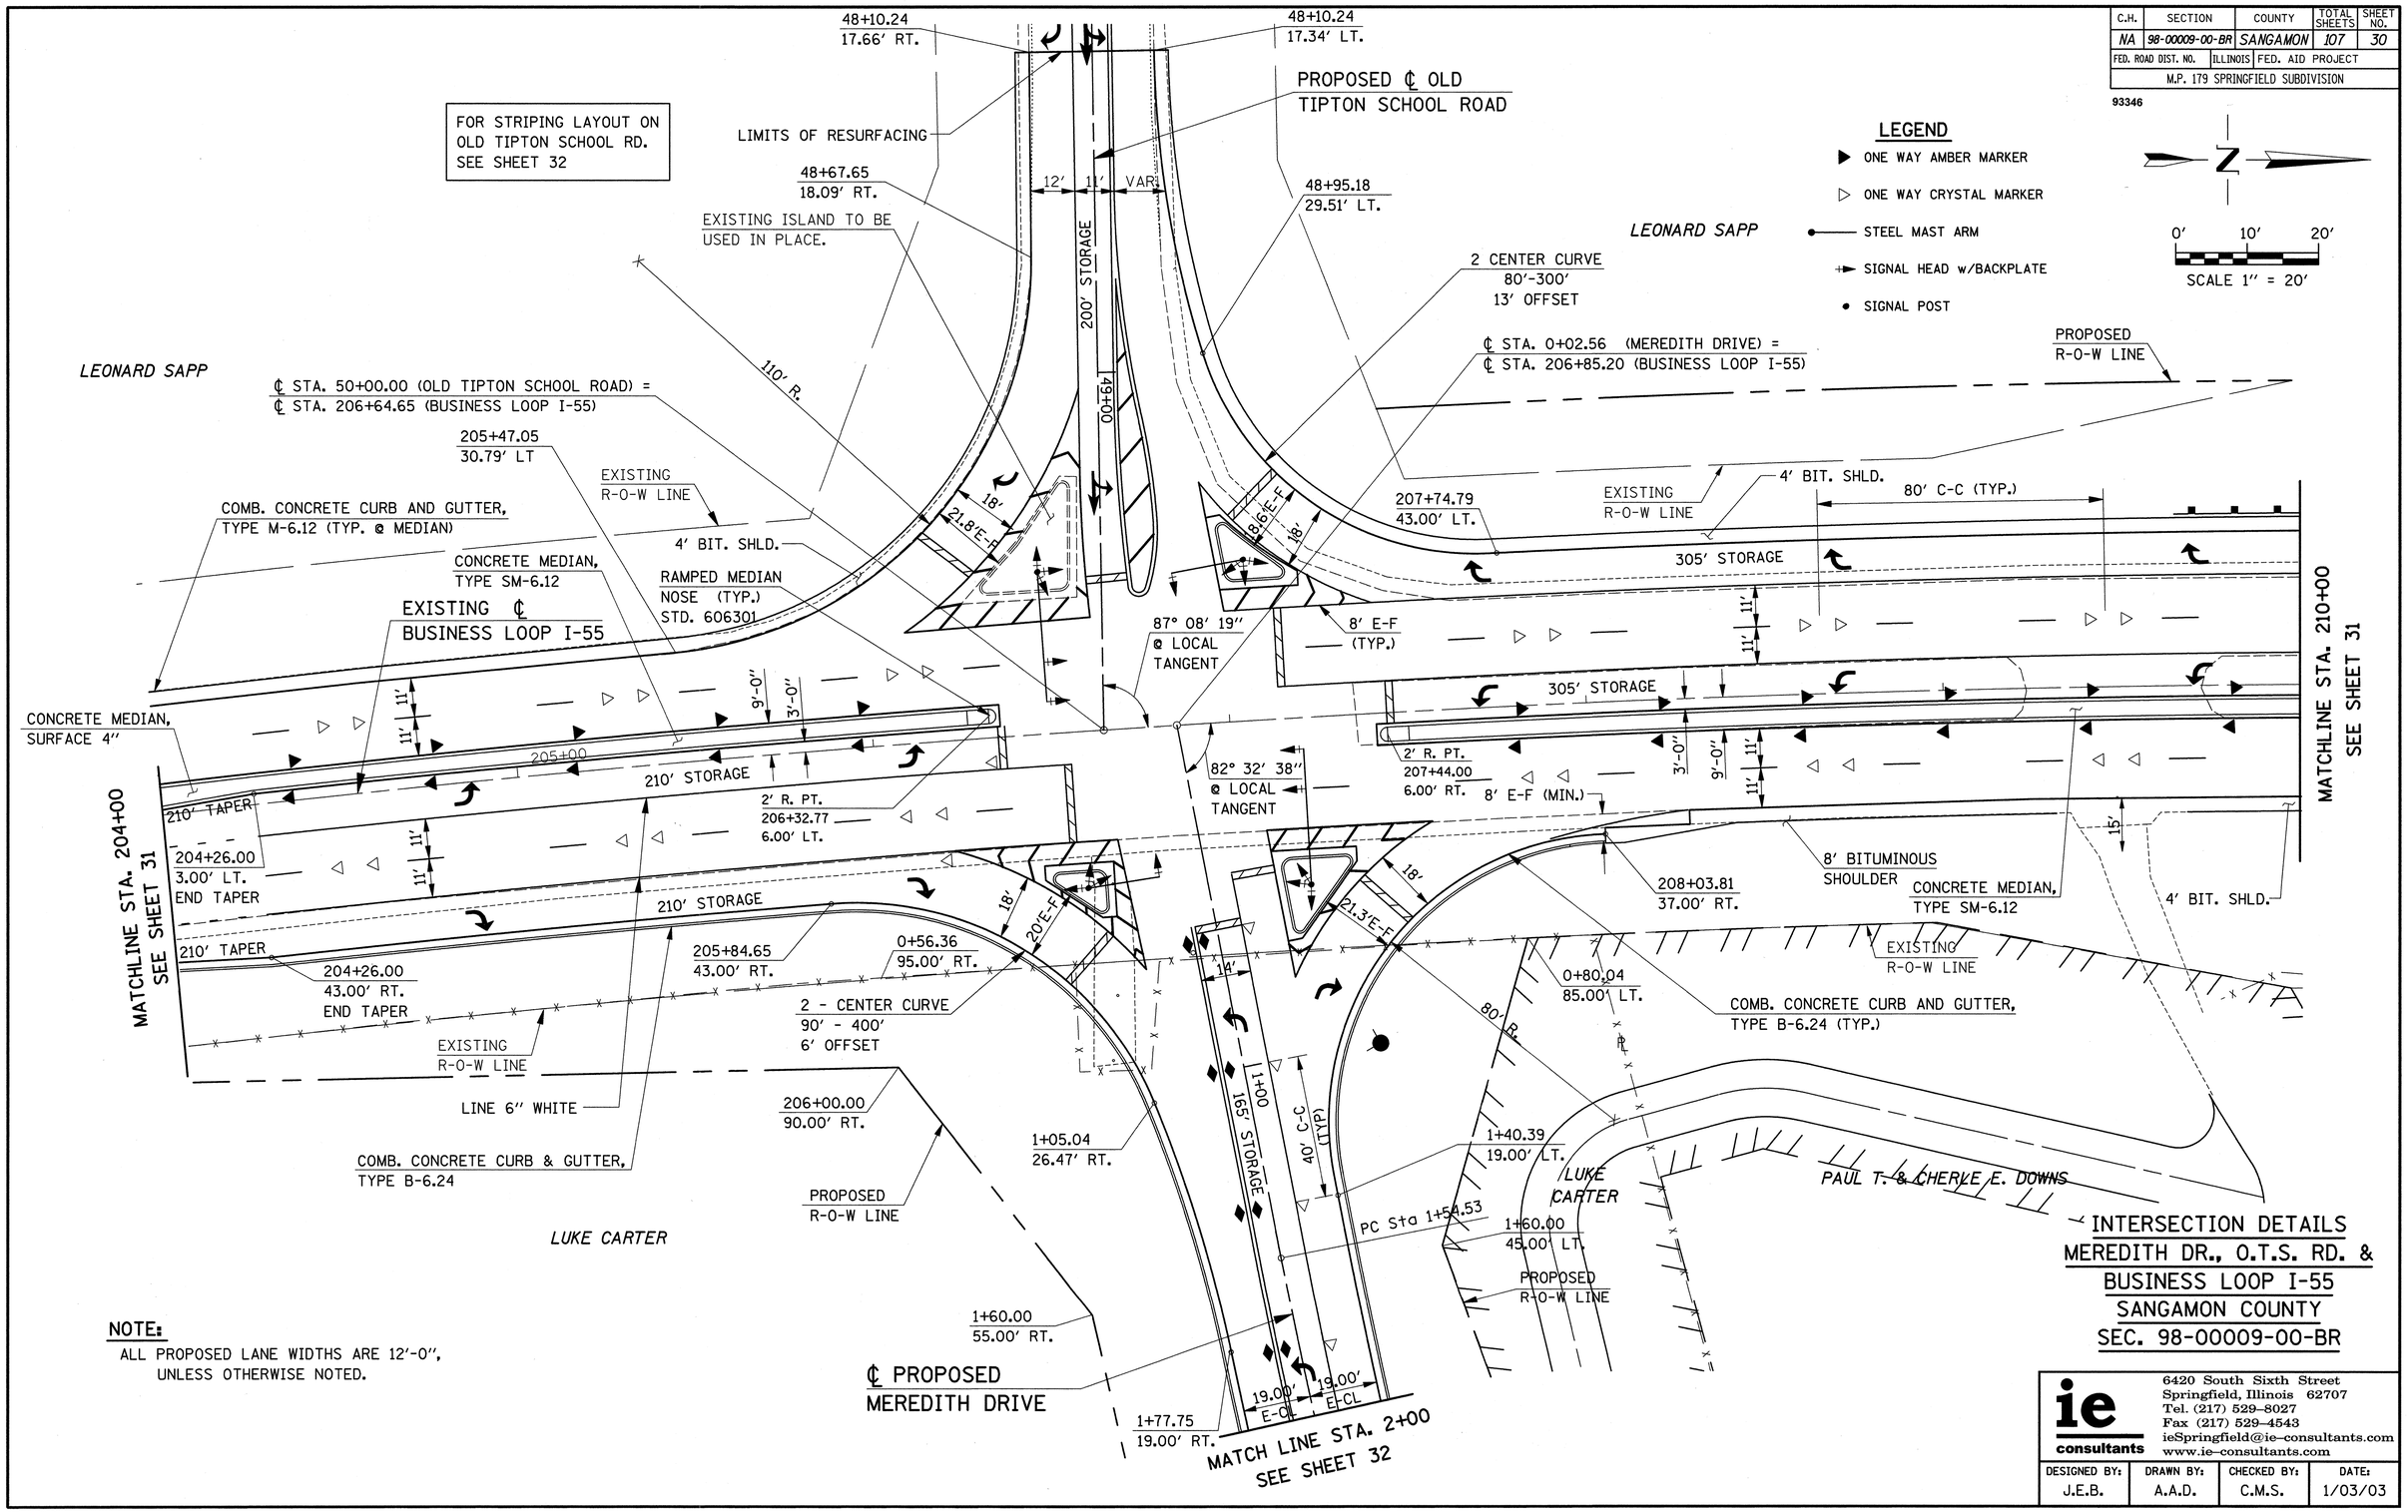

NOTE:

ALL PROPOSED LANE WIDTHS ARE 12'-0", UNLESS OTHERWISE NOTED.

INTERSECTION DETAILS
MEREDITH DR., O.T.S. RD. & BUSINESS LOOP I-55
SANGAMON COUNTY
SEC. 98-00009-00-BR

ie consultants
6420 South Sixth Street
Springfield, Illinois 62707
Tel. (217) 529-8027
Fax (217) 529-4543
ieSpringfield@ie-consultants.com
www.ie-consultants.com

DESIGNED BY:	DRAWN BY:	CHECKED BY:	DATE:
J.E.B.	A.A.D.	C.M.S.	1/03/03