C.H.	SECTION	COUNTY	TOTAL SHEETS	SHEET NO.
NA	98-00009-00-BR	SANGAMON	107	43
FED. ROAD DIST. NO.	ILLINOIS	FED. AID PROJECT		
M.P. 179 SPRINGFIELD SUBDIVISION				
SHEET 6 OF 27				

93346

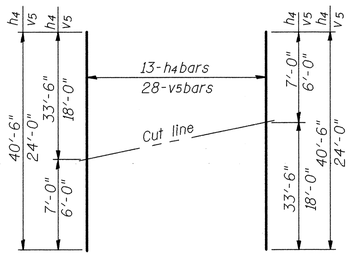

FIELD CUTTING DIAGRAM

** Order bars full length. Cut to fit and use the remainder of bars in opposite face.

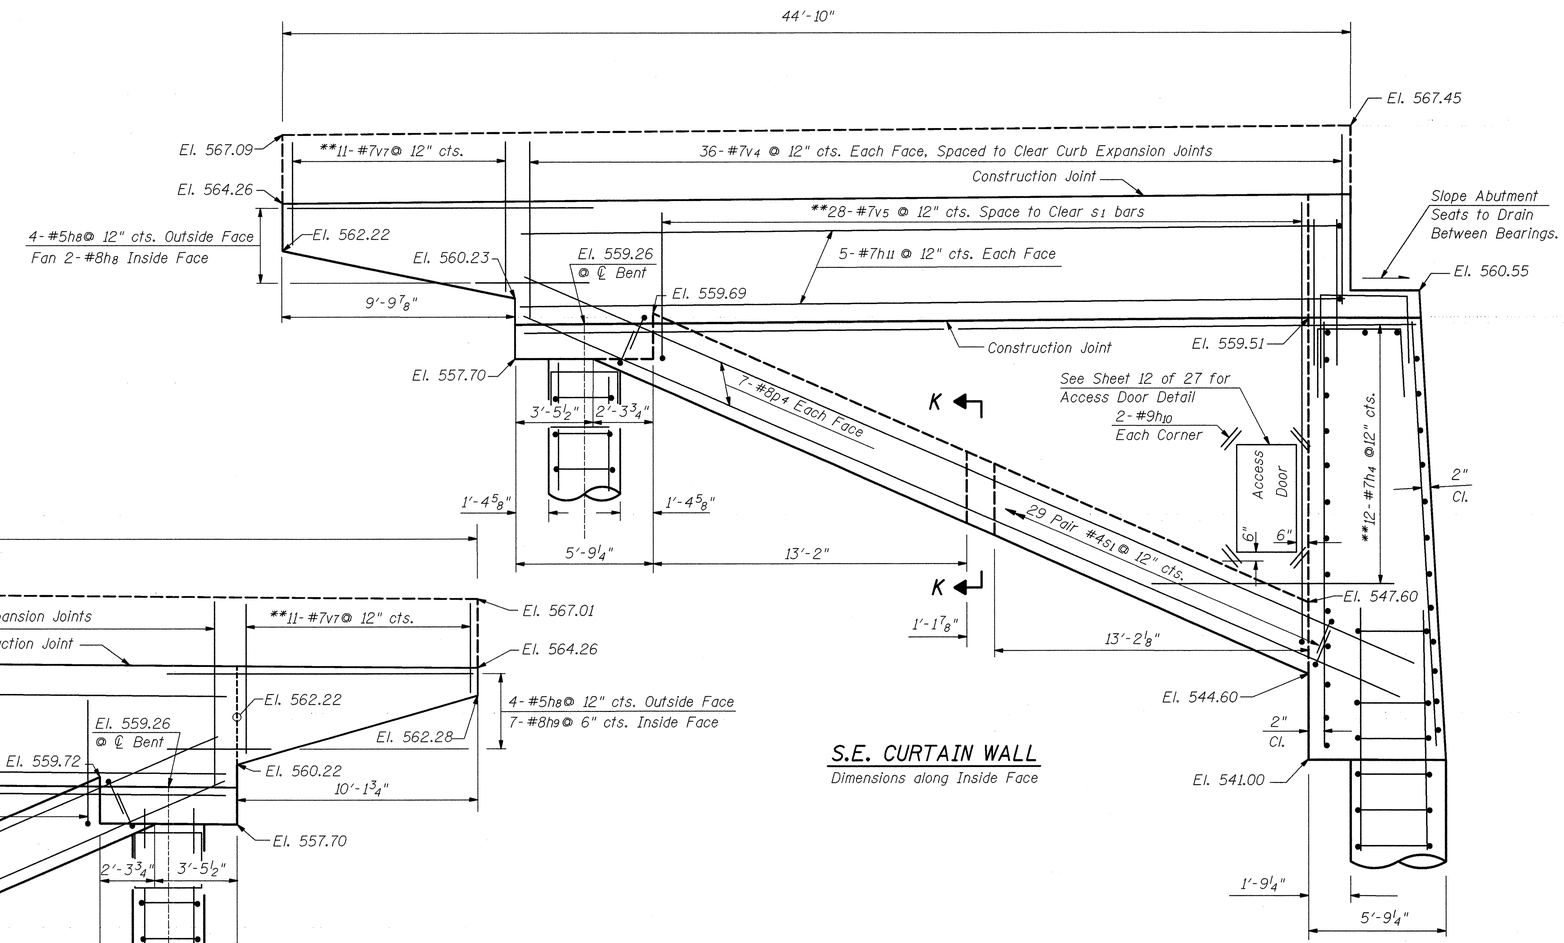

S.E. CURTAIN WALL

Dimensions along Inside Face

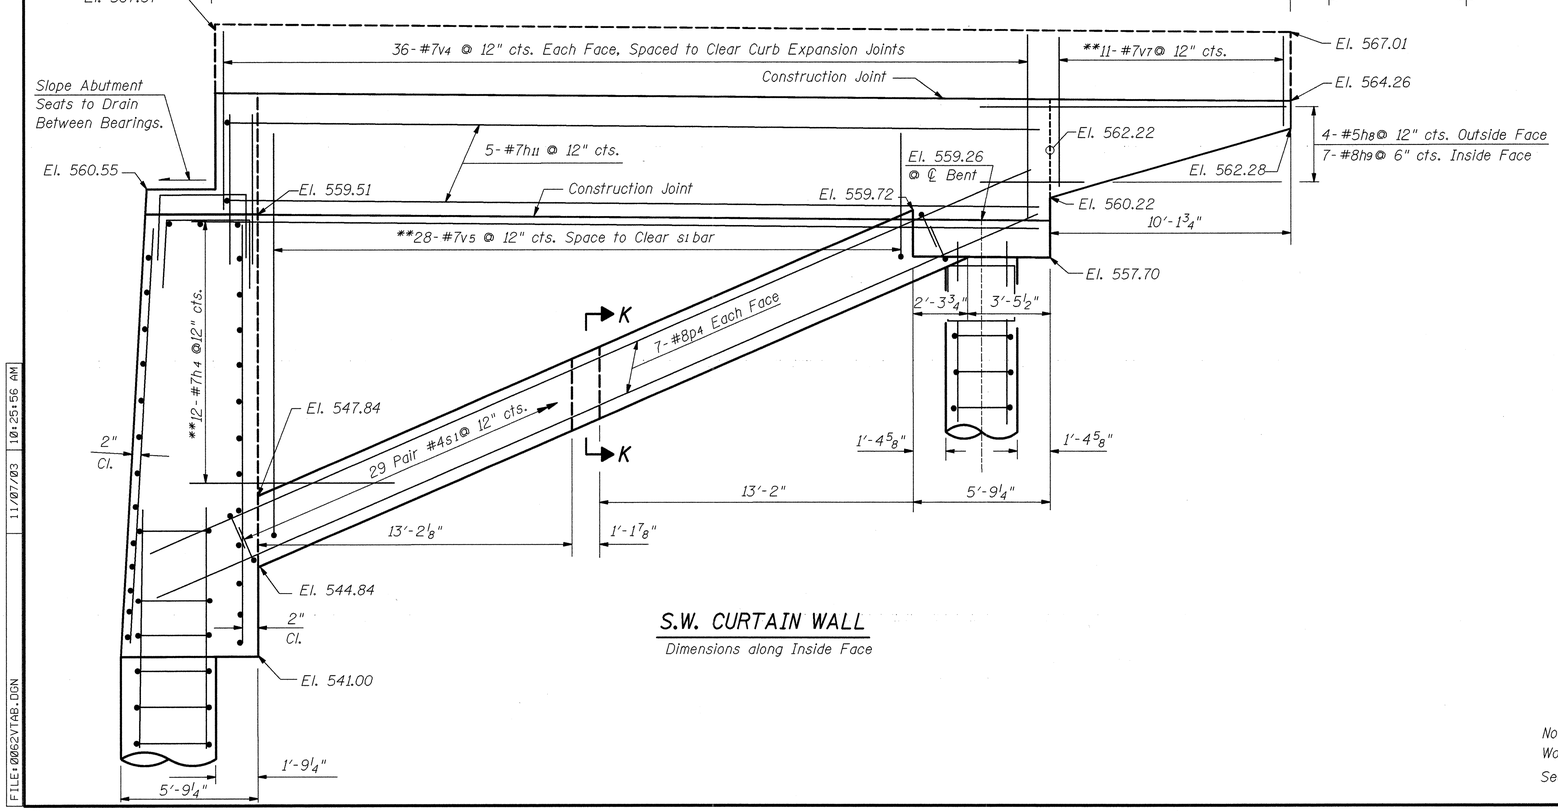

S.W. CURTAIN WALL

Dimensions along Inside Face

Notes:
Work this sheet with sheets 5, 9, 10, & 12 of 27.
See Sheet 12 of 27 for SECTION K-K

SOUTH CURTAIN WALL DETAILS
UNION PACIFIC RAILROAD
OVER MEREDITH DRIVE
SANGAMON COUNTY
SEC. 98-00009-00-BR
STA. 9437+93.49
STRUCT. NO. 084-9946

ie consultants
6420 South Sixth Street
Springfield, Illinois 62707
Tel. (217) 529-8027
Fax (217) 529-4543
ieSpringfield@ie-consultants.com
www.ie-consultants.com

DESIGNED BY:	CHECKED BY:	DRAWN BY:	DATE:
G.B.M.	D.R.B.	J.P.H.	1-3-03

FILE: 00G2VTAB.DGN 11/07/03 10:25:56 AM