C.H.	SECTION	COUNTY	TOTAL SHEETS	SHEET NO.
NA	98-00009-00-BR	SANGAMON	107	55
FED. ROAD DIST. NO.	ILLINOIS	FED. AID PROJECT		
M.P. 179 SPRINGFIELD SUBDIVISION				
SHEET 18 OF 27				

93346

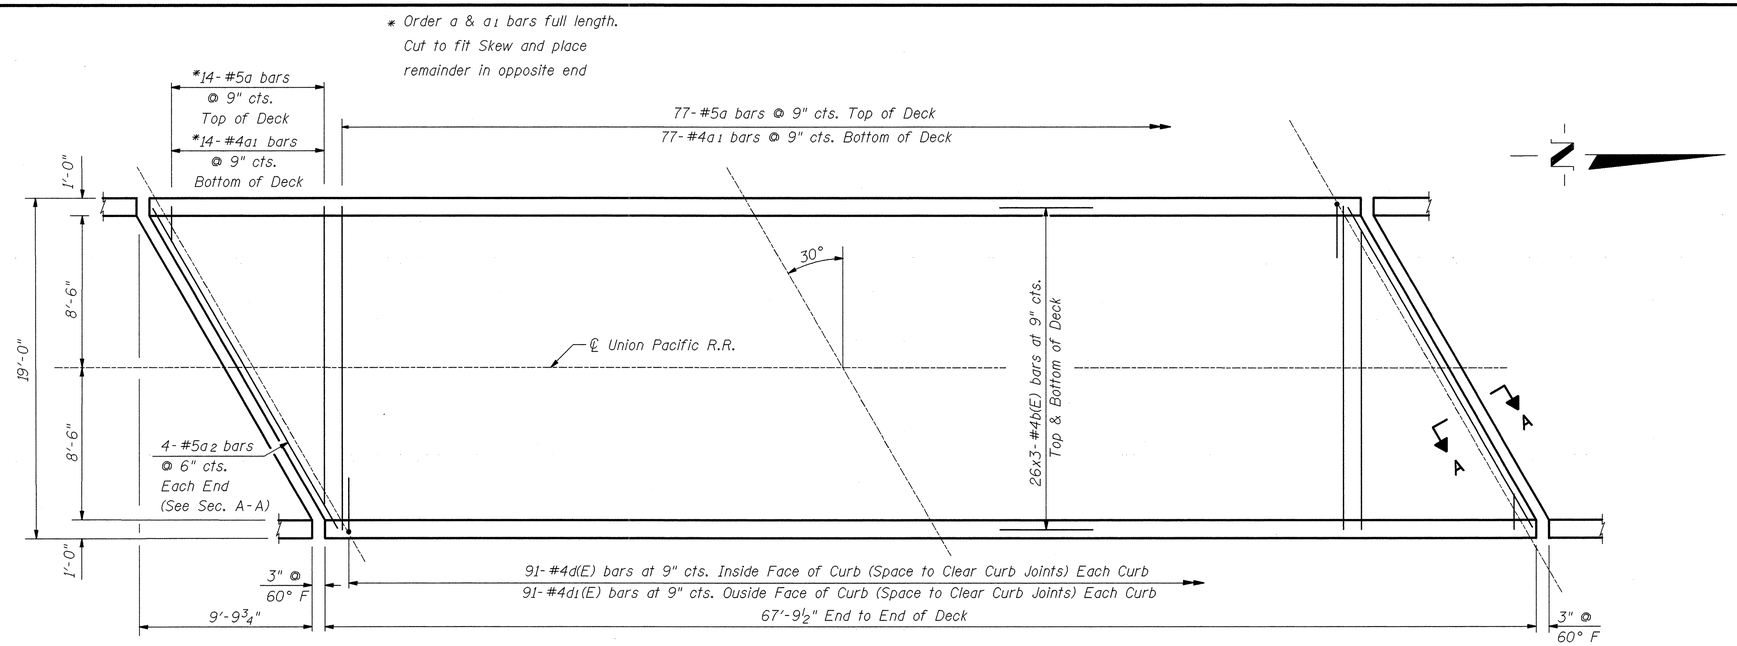

PLAN

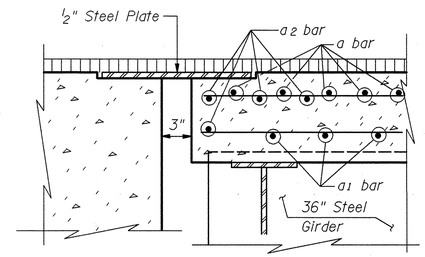

SECTION A-A

See ½" Steel Plate Detail
Sheet 19 of 27

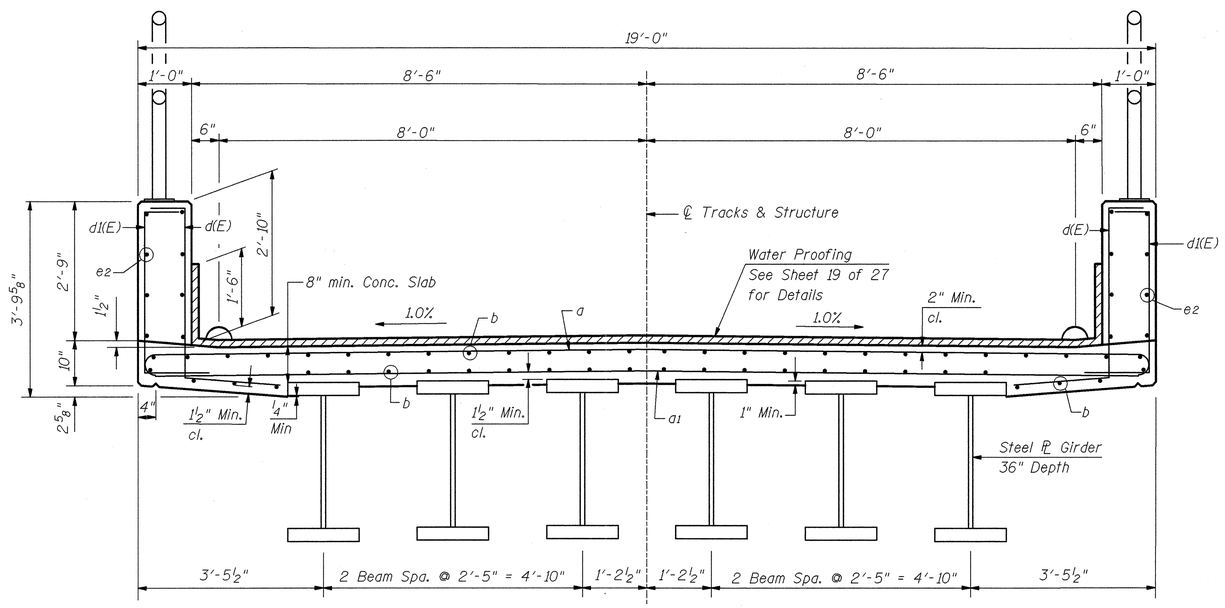

SECTION

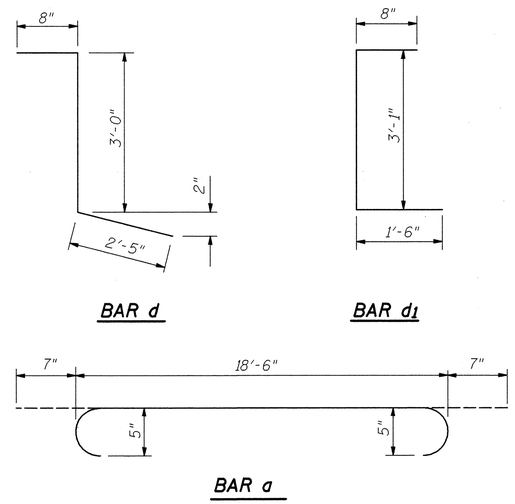

BILL OF MATERIAL

Bar	No.	Size	Length	Shape
a	91	#5	19'-8"	———
a1	91	#4	18'-6"	———
a2	8	#5	21'-5"	———
b	156	#4	23'-8"	———
d	182	#4	6'-1"	⌊
d1	182	#4	5'-3"	⌈

ITEM	UNIT	QUANTITY
Reinforcement Bars	Pound	7020
Concrete Superstructure	Cu. Yd.	37.2
Membrane Waterproofing (Special)	Sq. Ft.	1492

MAIN SPAN DECK PLAN
UNION PACIFIC RAILROAD
OVER MEREDITH DRIVE
SANGAMON COUNTY
SEC. 98-00009-00-BR
STA. 9437+93.49
STRUCT. NO. 084-9946

ie consultants
6420 South Sixth Street
Springfield, Illinois 62707
Tel. (217) 529-8027
Fax (217) 529-4543
ieSpringfield@ie-consultants.com
www.ie-consultants.com

DESIGNED BY:	CHECKED BY:	DRAWN BY:	DATE:
G.B.M.	D.R.B.	J.P.H.	1-3-03

FILE: 0062DKOT.DGN 11/07/03 10:45:02 AM