C.H.	SECTION	COUNTY	TOTAL SHEETS	SHEET NO.
NA	98-00009-00-BR	SANGAMON	107	57
FED. ROAD DIST. NO.	ILLINOIS	FED. AID PROJECT		
M.P. 179 SPRINGFIELD SUBDIVISION				
SHEET 20 OF 27				

93346

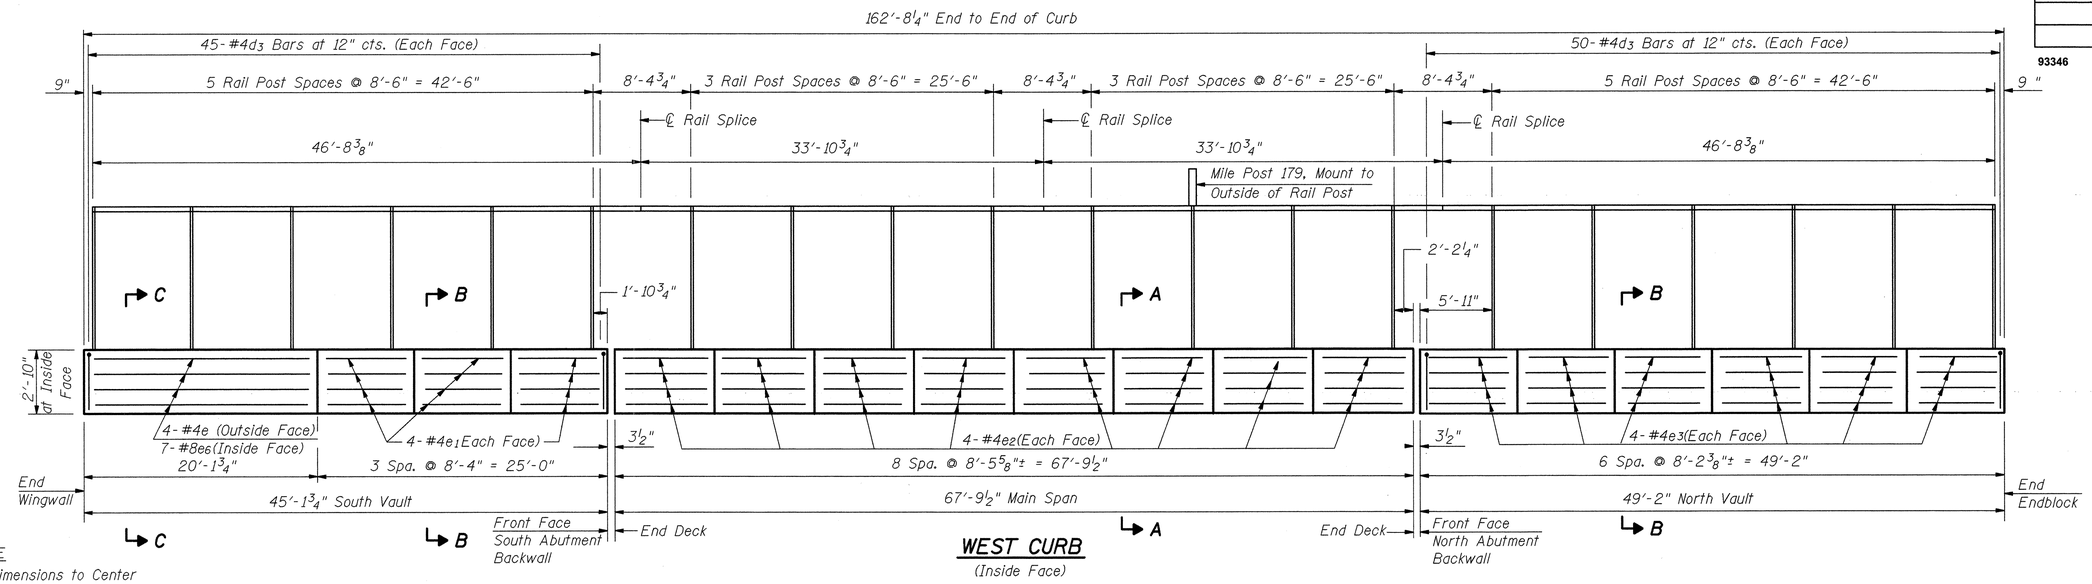

NOTE
All Dimensions to Center of Post or Joint unless Noted.

WEST CURB
(Inside Face)

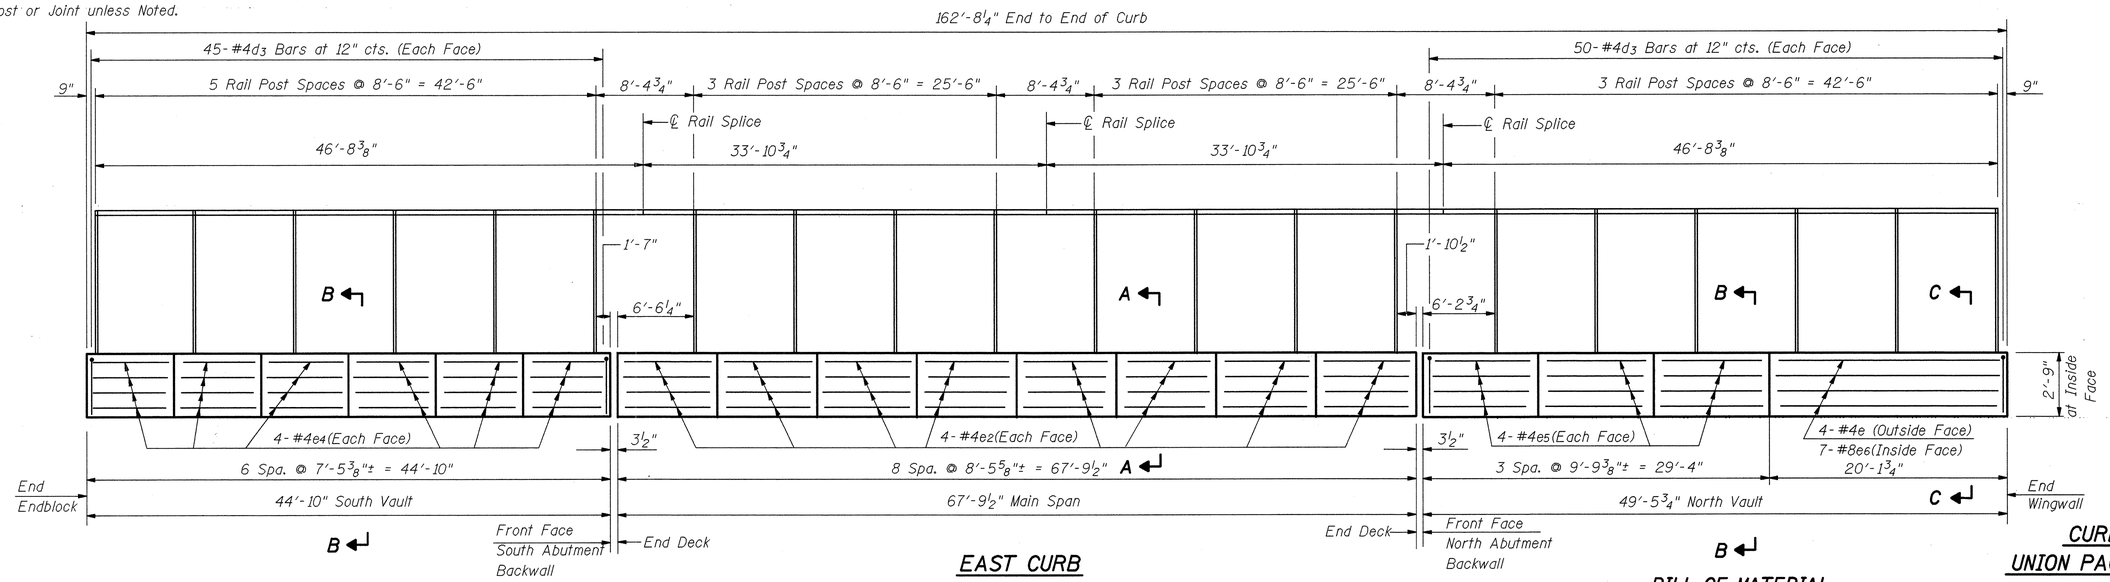

EAST CURB
(Outside Face)

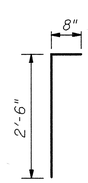

BAR d3

BILL OF MATERIAL

Bar	No.	Size	Length	Shape
d3	380	#4	3'-2"	
e	8	#4	19'-10"	
e1	24	#4	8'-0"	
e2	128	#4	8'-2"	
e3	48	#4	7'-10"	
e4	48	#4	7'-2"	
e5	24	#4	9'-5"	
e6	14	#8	19'-10"	

ITEM	UNIT	QUANTITY
Reinforcement Bars	Pound	3,110
Concrete Superstructures	Cu. Yd.	33.6

Work This Sheet With Sheet 21 of 27

CURB DETAILS
UNION PACIFIC RAILROAD OVER MEREDITH DRIVE
SANGAMON COUNTY
SEC. 98-00009-00-BR
STA. 9437+93.49
STRUCT. NO. 084-9946

ie consultants
6420 South Sixth Street
Springfield, Illinois 62707
Tel. (217) 529-8027
Fax (217) 529-4543
ieSpringfield@ie-consultants.com
www.ie-consultants.com

DESIGNED BY:	CHECKED BY:	DRAWN BY:	DATE:
G.B.M.	D.R.B.	J.P.H.	1-3-03

FILE: 0062RLDT1.DGN 11/07/03 10:46:02 AM