93346

F.A. RTE.	SECTION	COUNTY	TOTAL SHEETS	SHEET NO.
NA	98-00009-00-BR	SANGAMON	107	84

STA. 24+06.25 TO STA. 25+00.00

FED. ROAD DIST. NO. | ILLINOIS | FED. AID PROJECT

M.P. 179 SPRINGFIELD SUBDIVISION

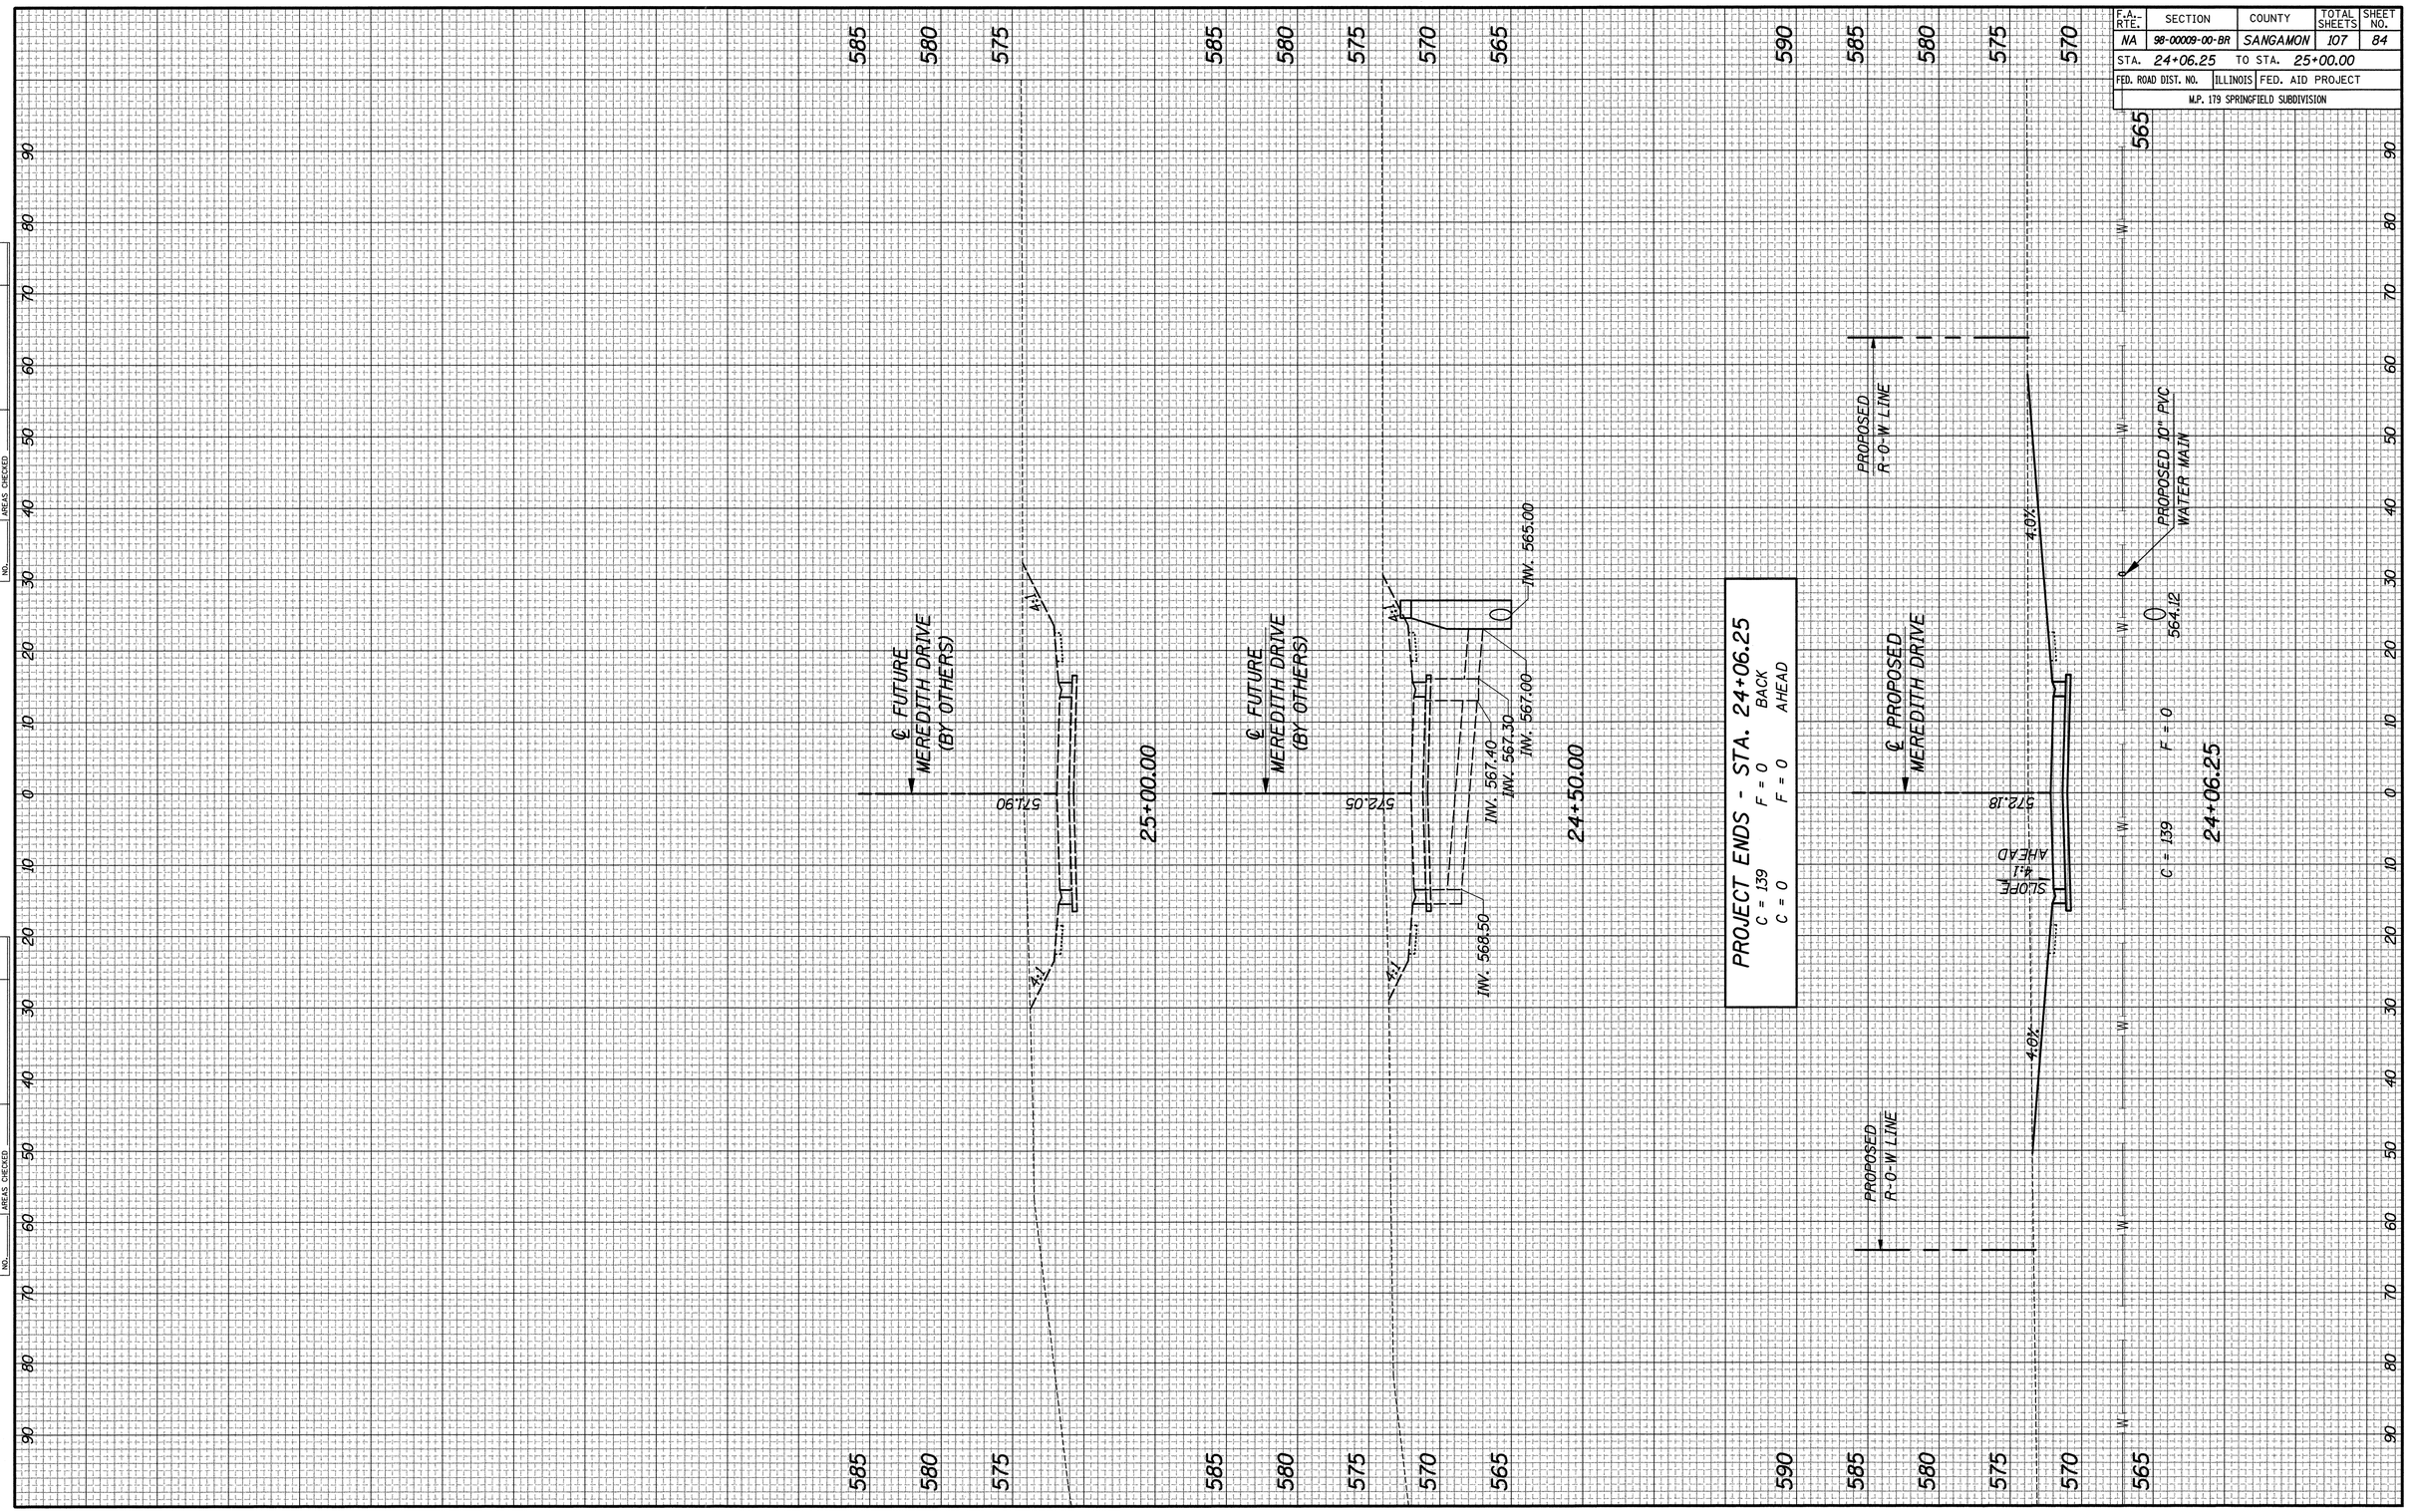

ORIGINAL SURVEY		BY	DATE
NOTE BOOK	SURVEYED		
	PLOTTED		
	TEMPLATE		
	AREAS		
NO.	AREAS CHECKED		

FINAL SURVEY		BY	DATE
NOTE BOOK	SURVEYED		
	PLOTTED		
	TEMPLATE		
	AREAS		
NO.	AREAS CHECKED		

MEREDITH DRIVE X-SECTIONS