93346

F.A. RTE.	SECTION	COUNTY	TOTAL SHEETS	SHEET NO.
NA	98-00009-00-BR	SANGAMON	107	88

STA. 207+50.00 TO STA. 209+00.00

FED. ROAD DIST. NO. | ILLINOIS | FED. AID PROJECT

M.P. 179 SPRINGFIELD SUBDIVISION

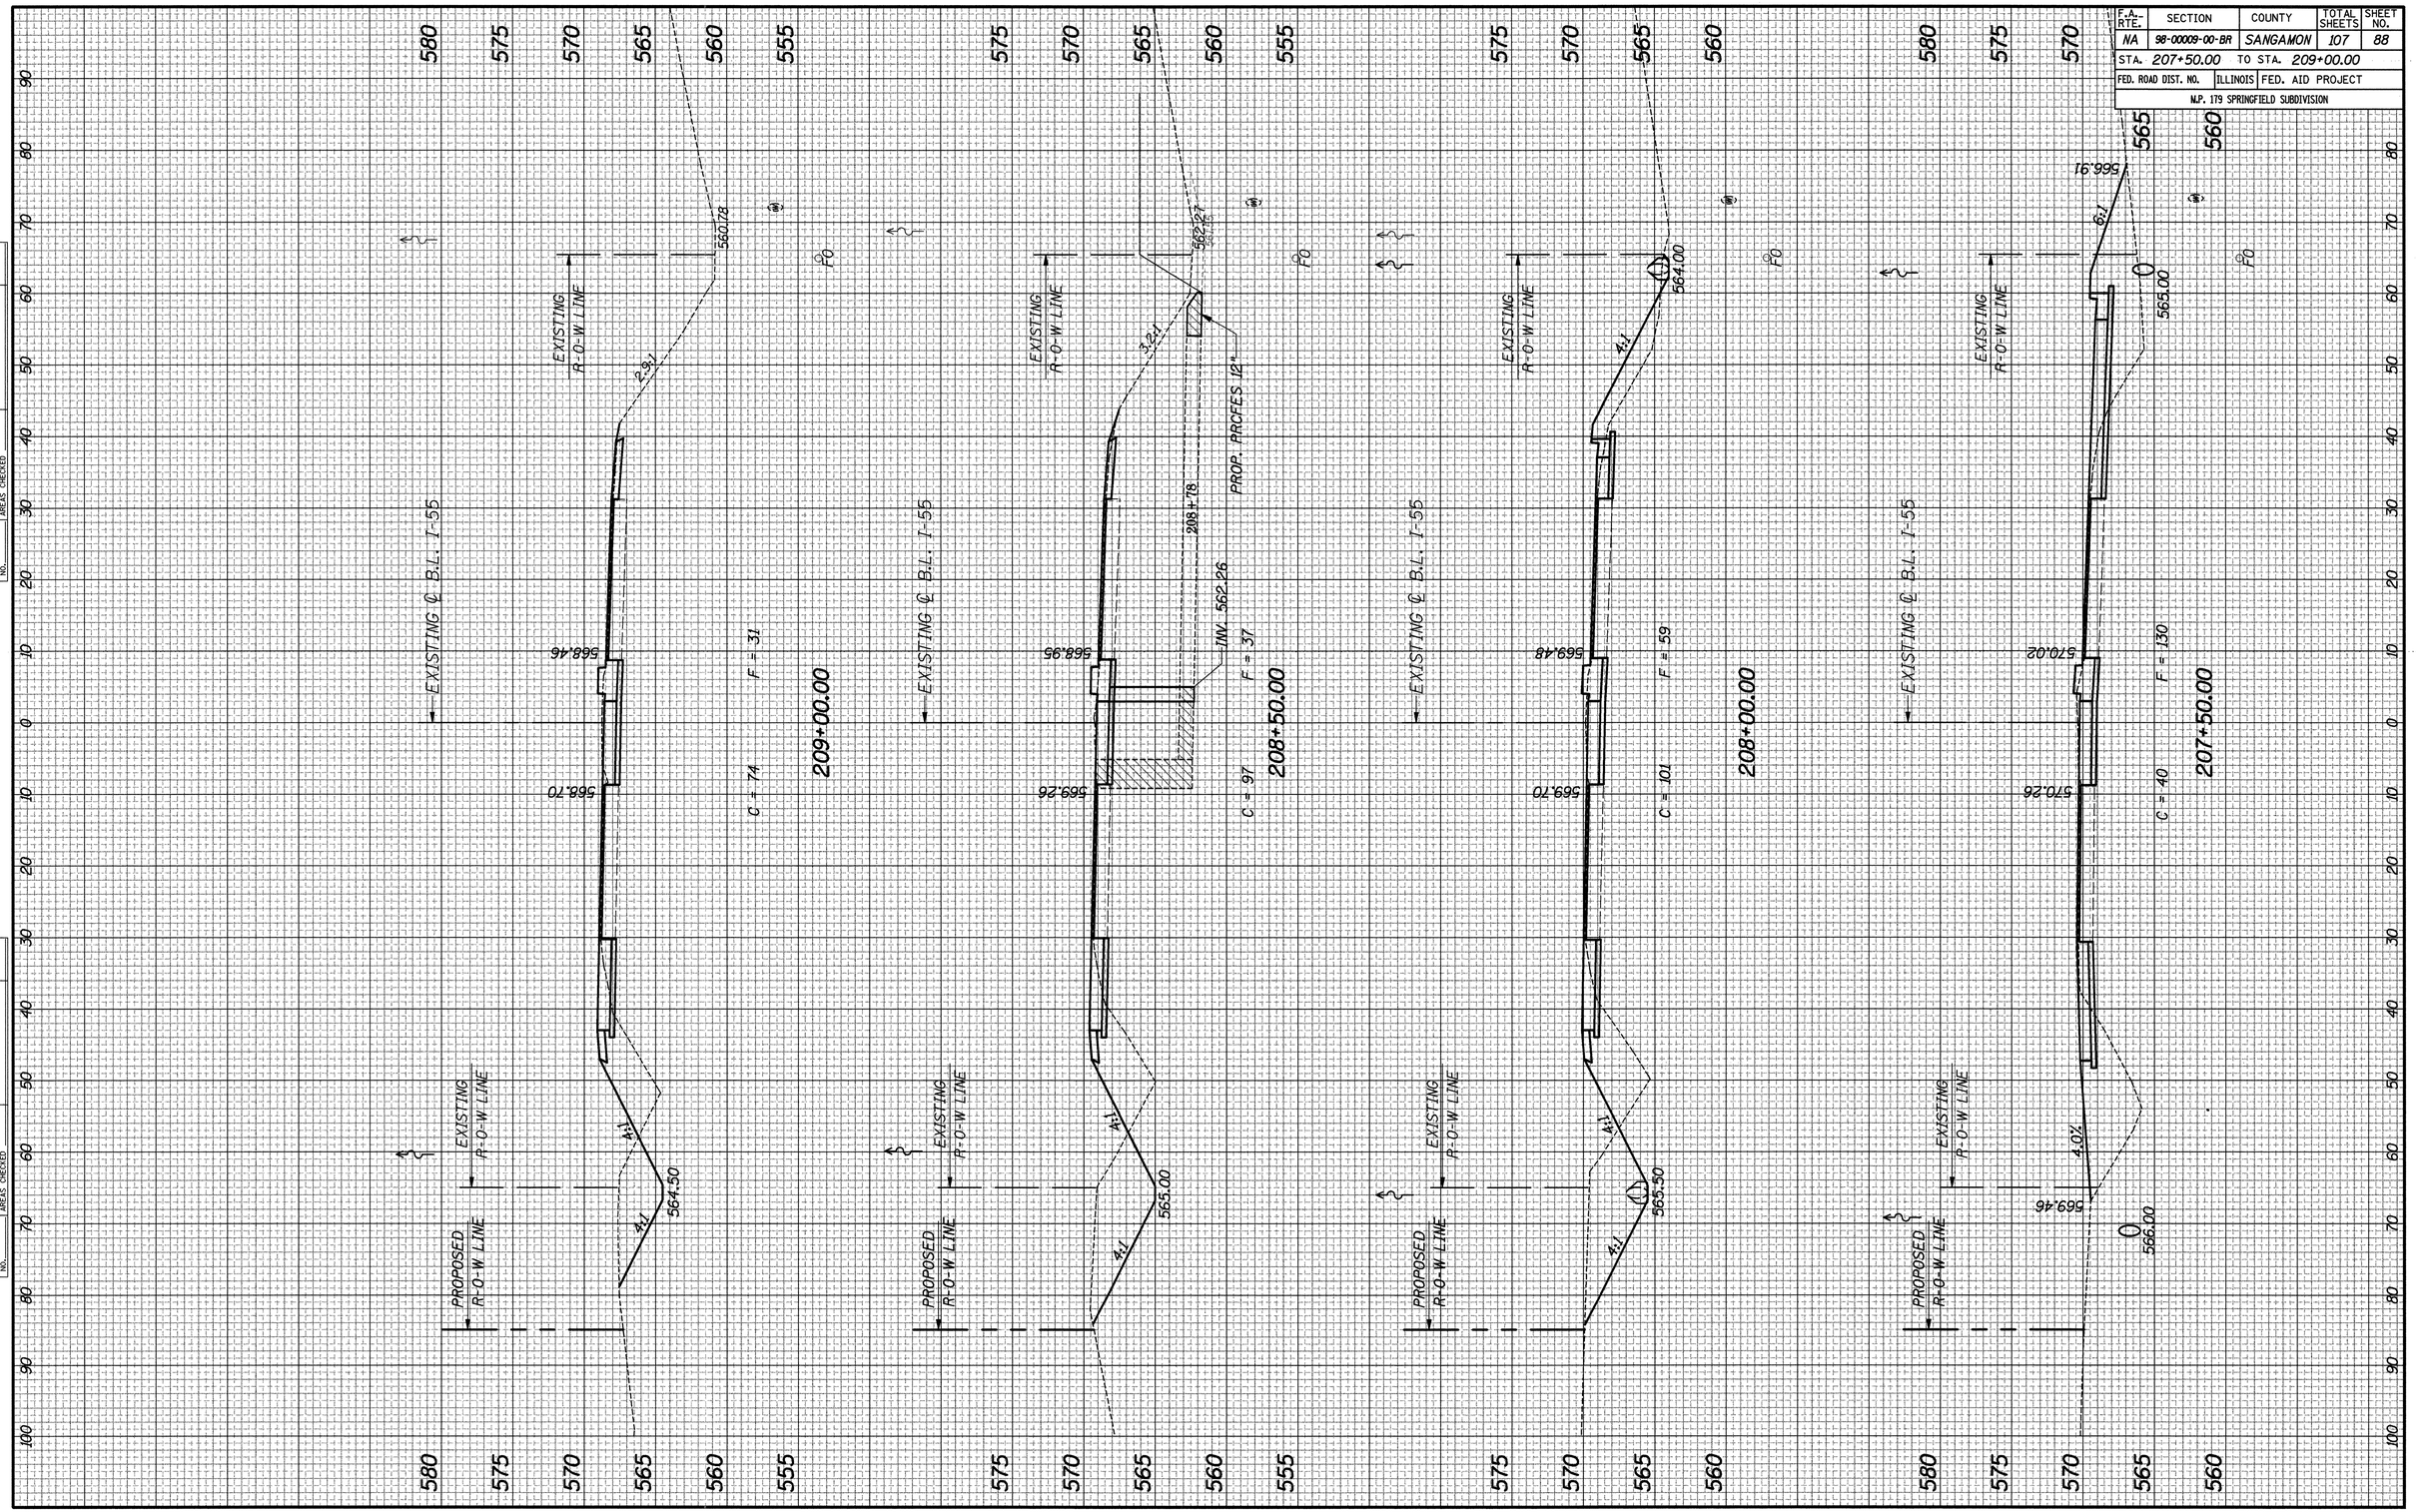

FINAL SURVEY	BY	DATE
NOTE BOOK	SURVEYED	
NO.	PLOTTED	
	TEMPLATE	
	AREAS	
	AREAS CHECKED	

ORIGINAL SURVEY	BY	DATE
NOTE BOOK	SURVEYED	
NO.	PLOTTED	
	TEMPLATE	
	AREAS	
	AREAS CHECKED	

B.L. I-55 X-SECTIONS