93346

| F.A. RTE. | SECTION | COUNTY | TOTAL SHEETS | SHEET NO. |
|---|---|---|---|---|
| NA | 98-00009-00-BR | SANGAMON | 107 | 93 |
| STA. 201+50.00 | | TO STA. 202+50.00 | | |
| FED. ROAD DIST. NO. | ILLINOIS | FED. AID PROJECT | | |
| M.P. 179 SPRINGFIELD SUBDIVISION | | | | |

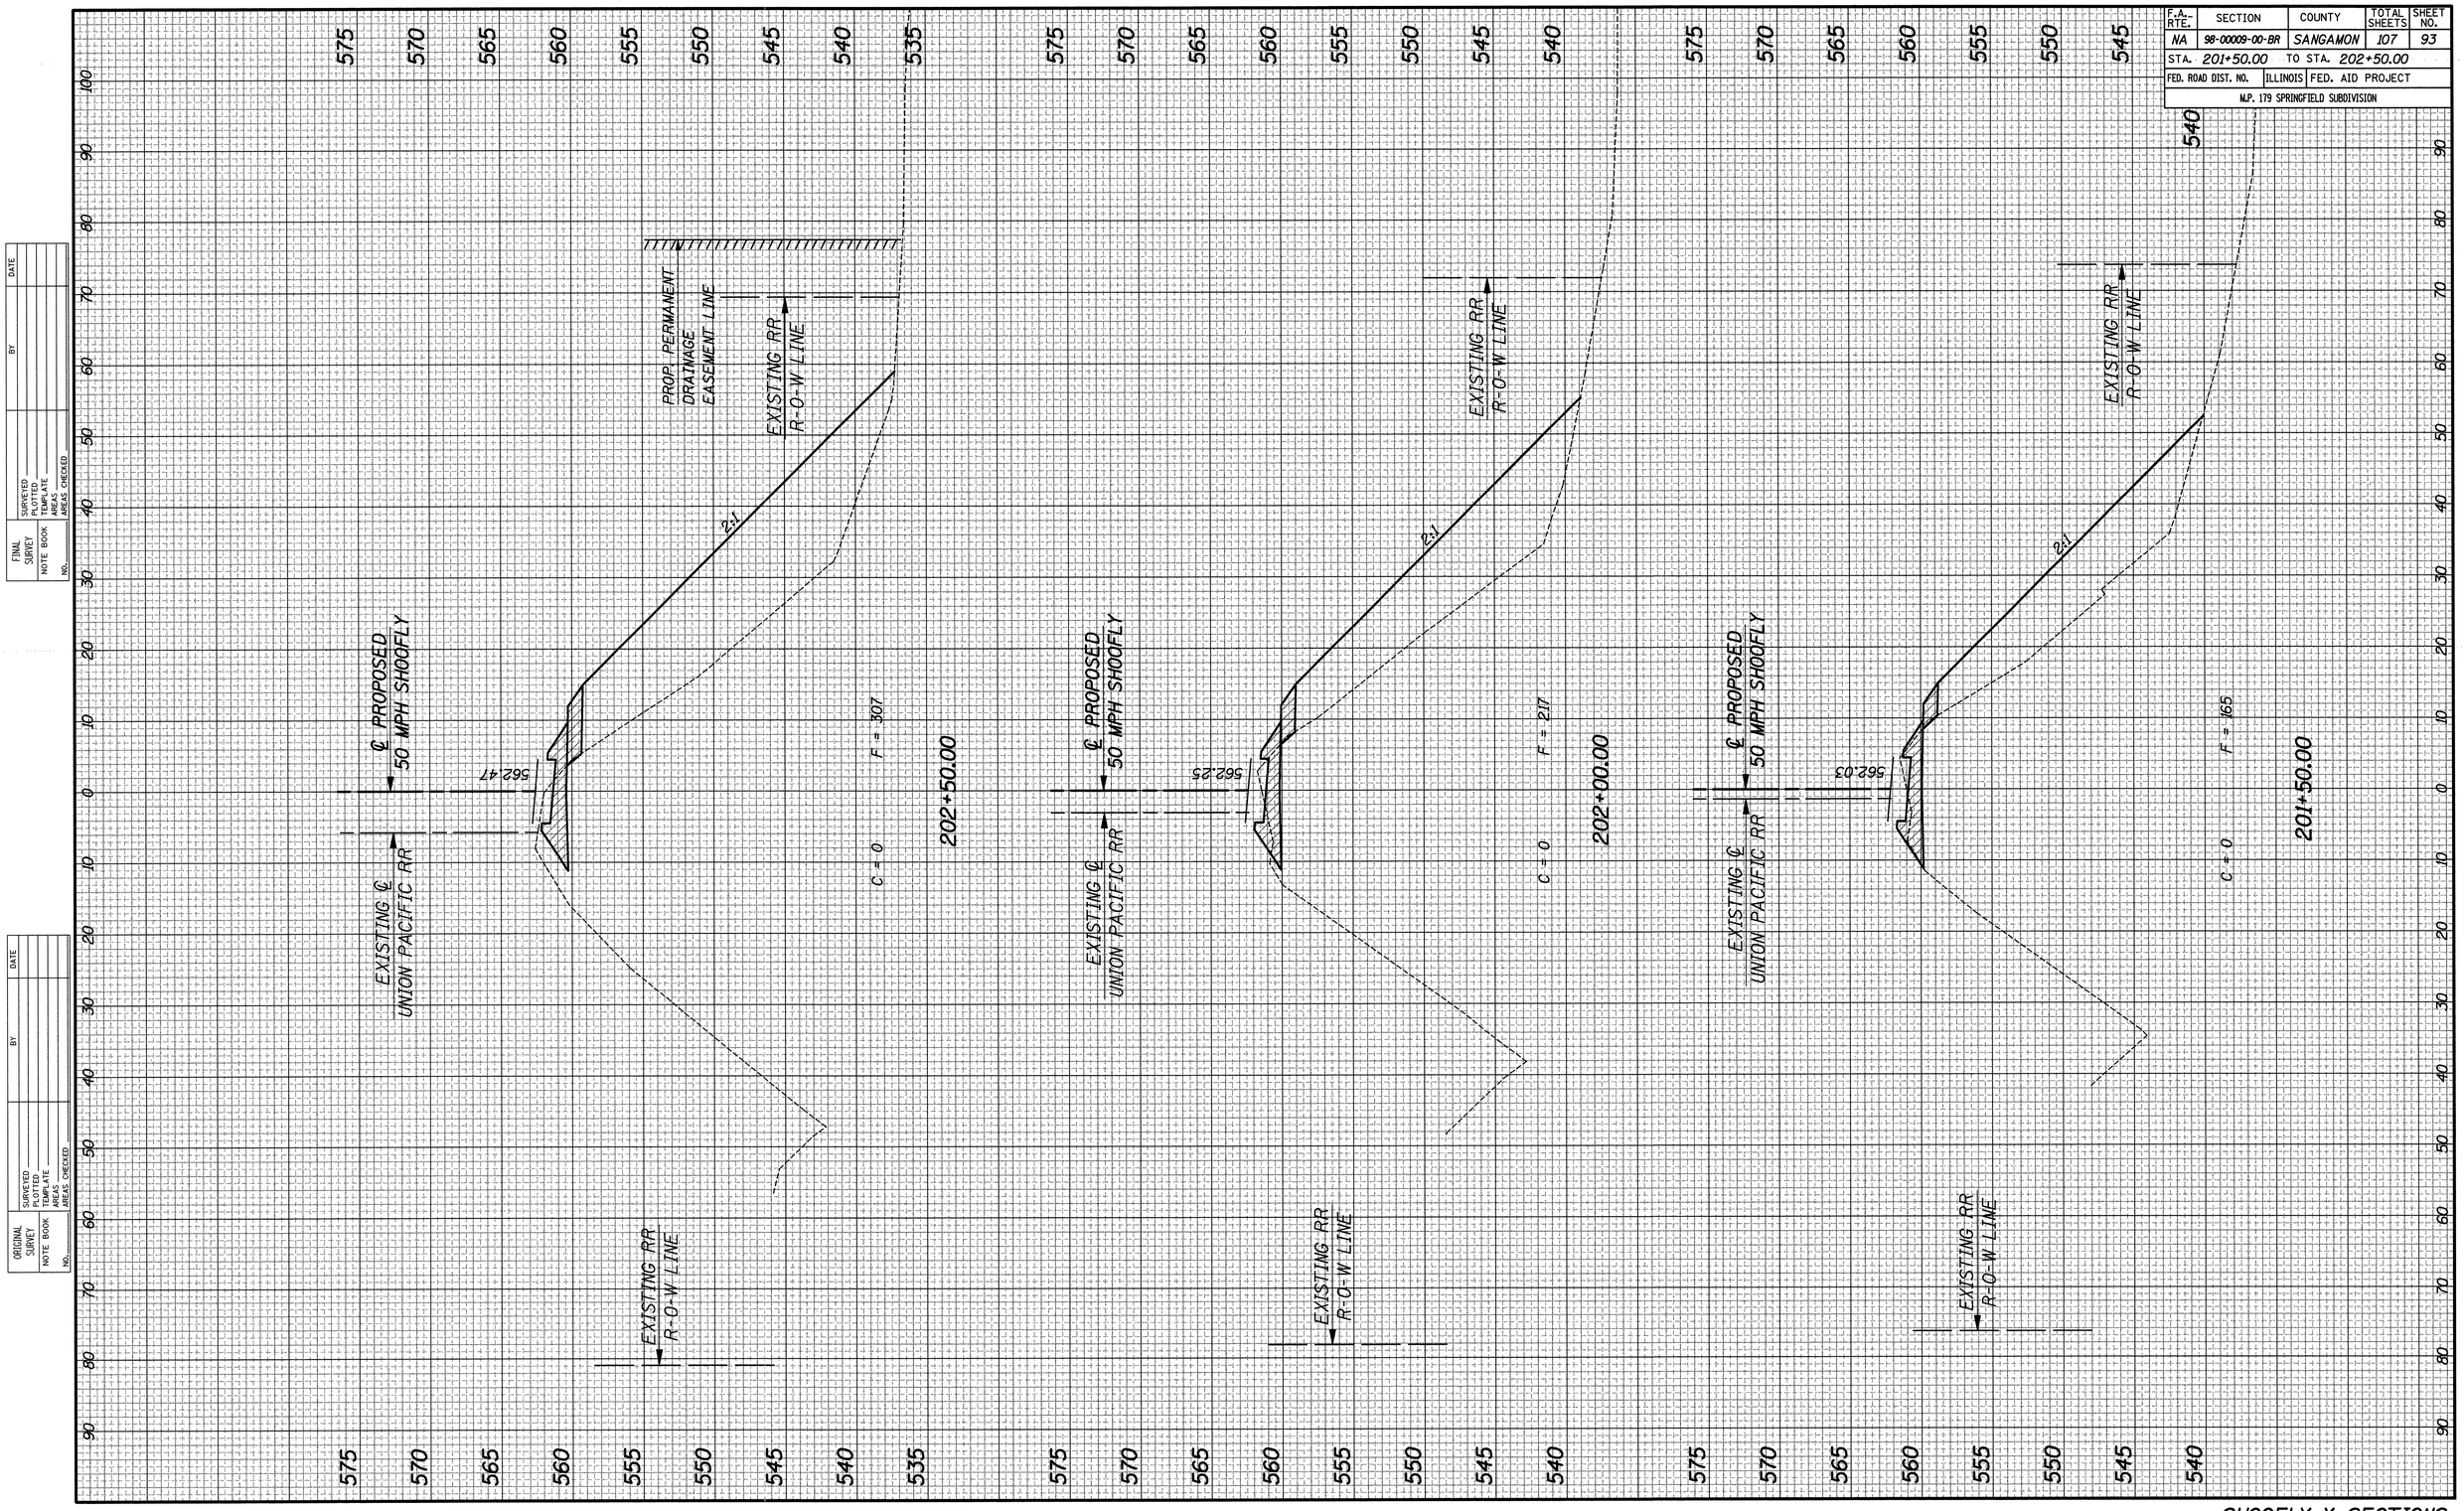


SHOOFLY X-SECTIONS