ORIGINAL SURVEY		BY	DATE
NOTE BOOK NO.	SURVEYED		
	PLOTTED		
	TEMPLATE		
	AREAS		
	AREAS CHECKED		

FINAL SURVEY		BY	DATE
NOTE BOOK NO.	SURVEYED		
	PLOTTED		
	TEMPLATE		
	AREAS		
	AREAS CHECKED		

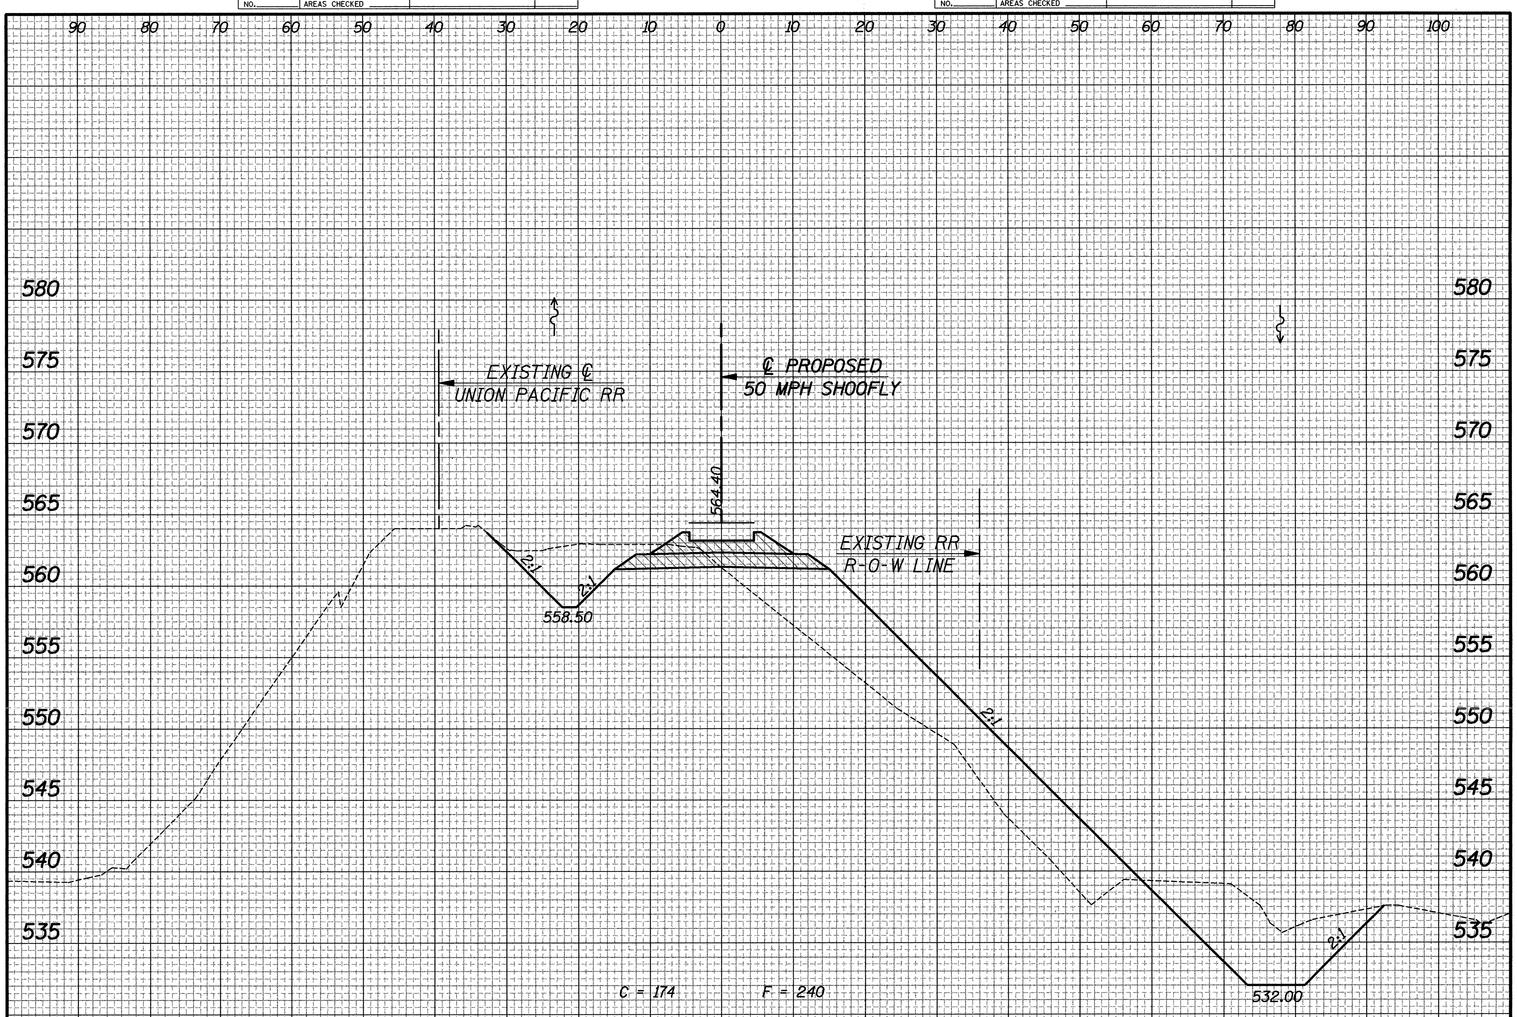

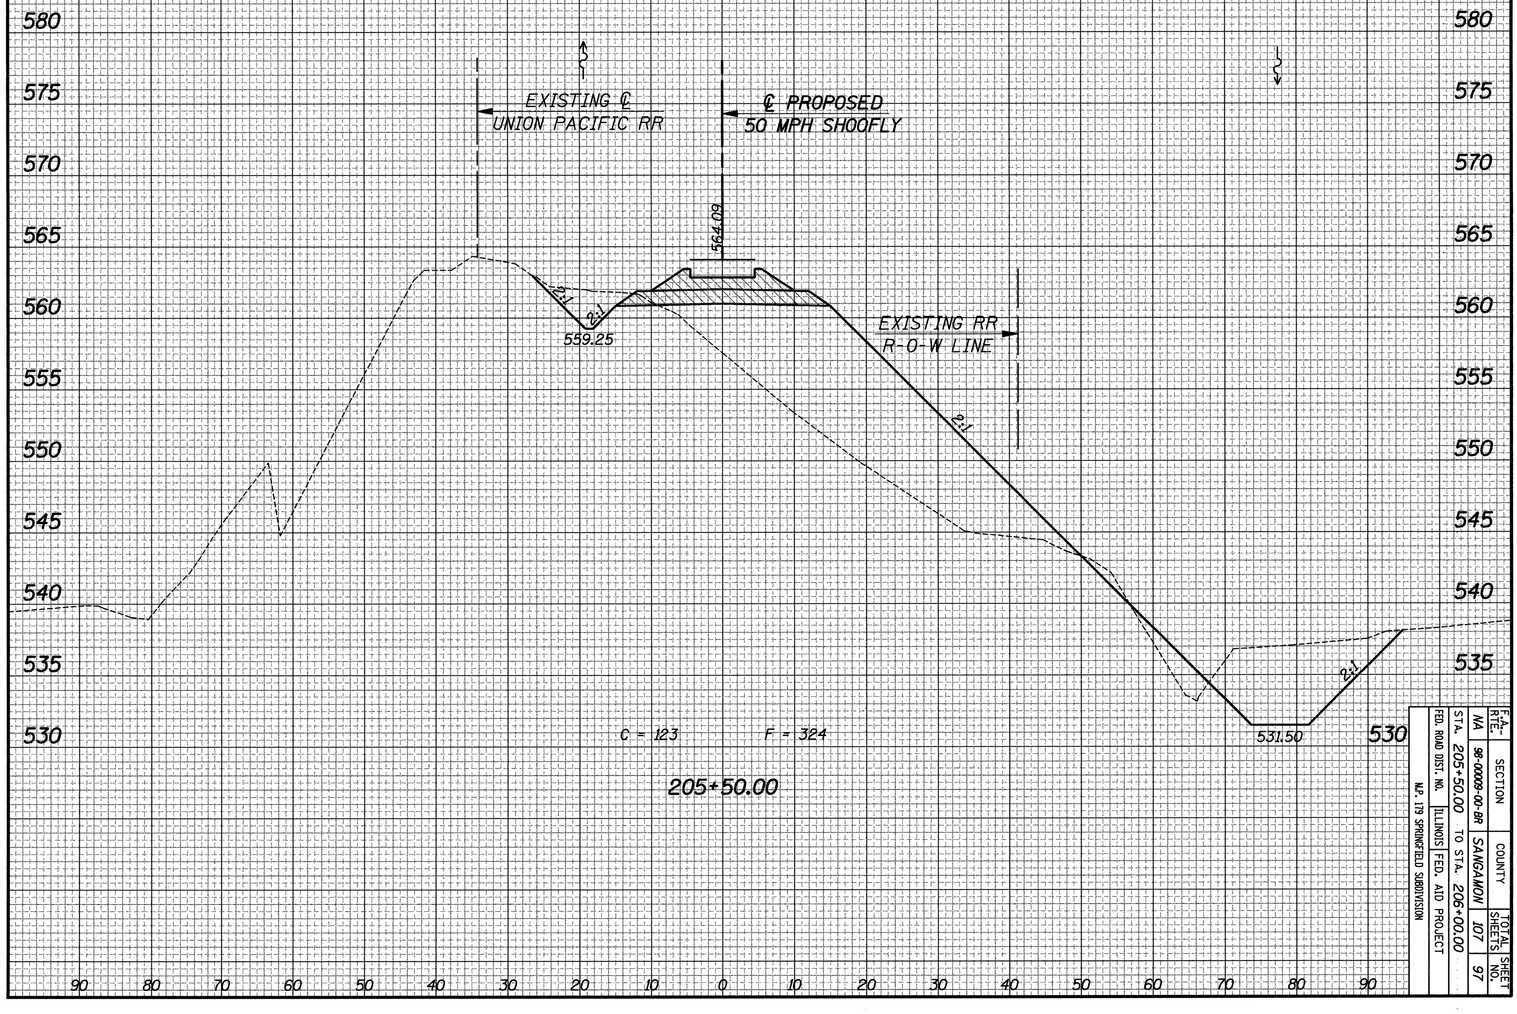

F.A. RTE.	SECTION	COUNTY	TOTAL SHEETS	SHEET NO.
N/A	98-00009-00-BR	SANGAMON	107	97
STA. 205+50.00	TO STA. 206+00.00			
FED. ROAD DIST. NO.	ILLINOIS	FED. AID PROJECT		

MP. 119 SPRINGFIELD SUBDIVISION

93346

SHOOFLY X-SECTIONS