| ORIGINAL SURVEY | | BY | DATE |
|---|---|---|---|
| NOTE BOOK | SURVEYED | | |
| | PLOTTED | | |
| | TEMPLATE | | |
| | AREAS | | |
| NO. | AREAS CHECKED | | |

| FINAL SURVEY | | BY | DATE |
|---|---|---|---|
| NOTE BOOK | SURVEYED | | |
| | PLOTTED | | |
| | TEMPLATE | | |
| | AREAS | | |
| NO. | AREAS CHECKED | | |

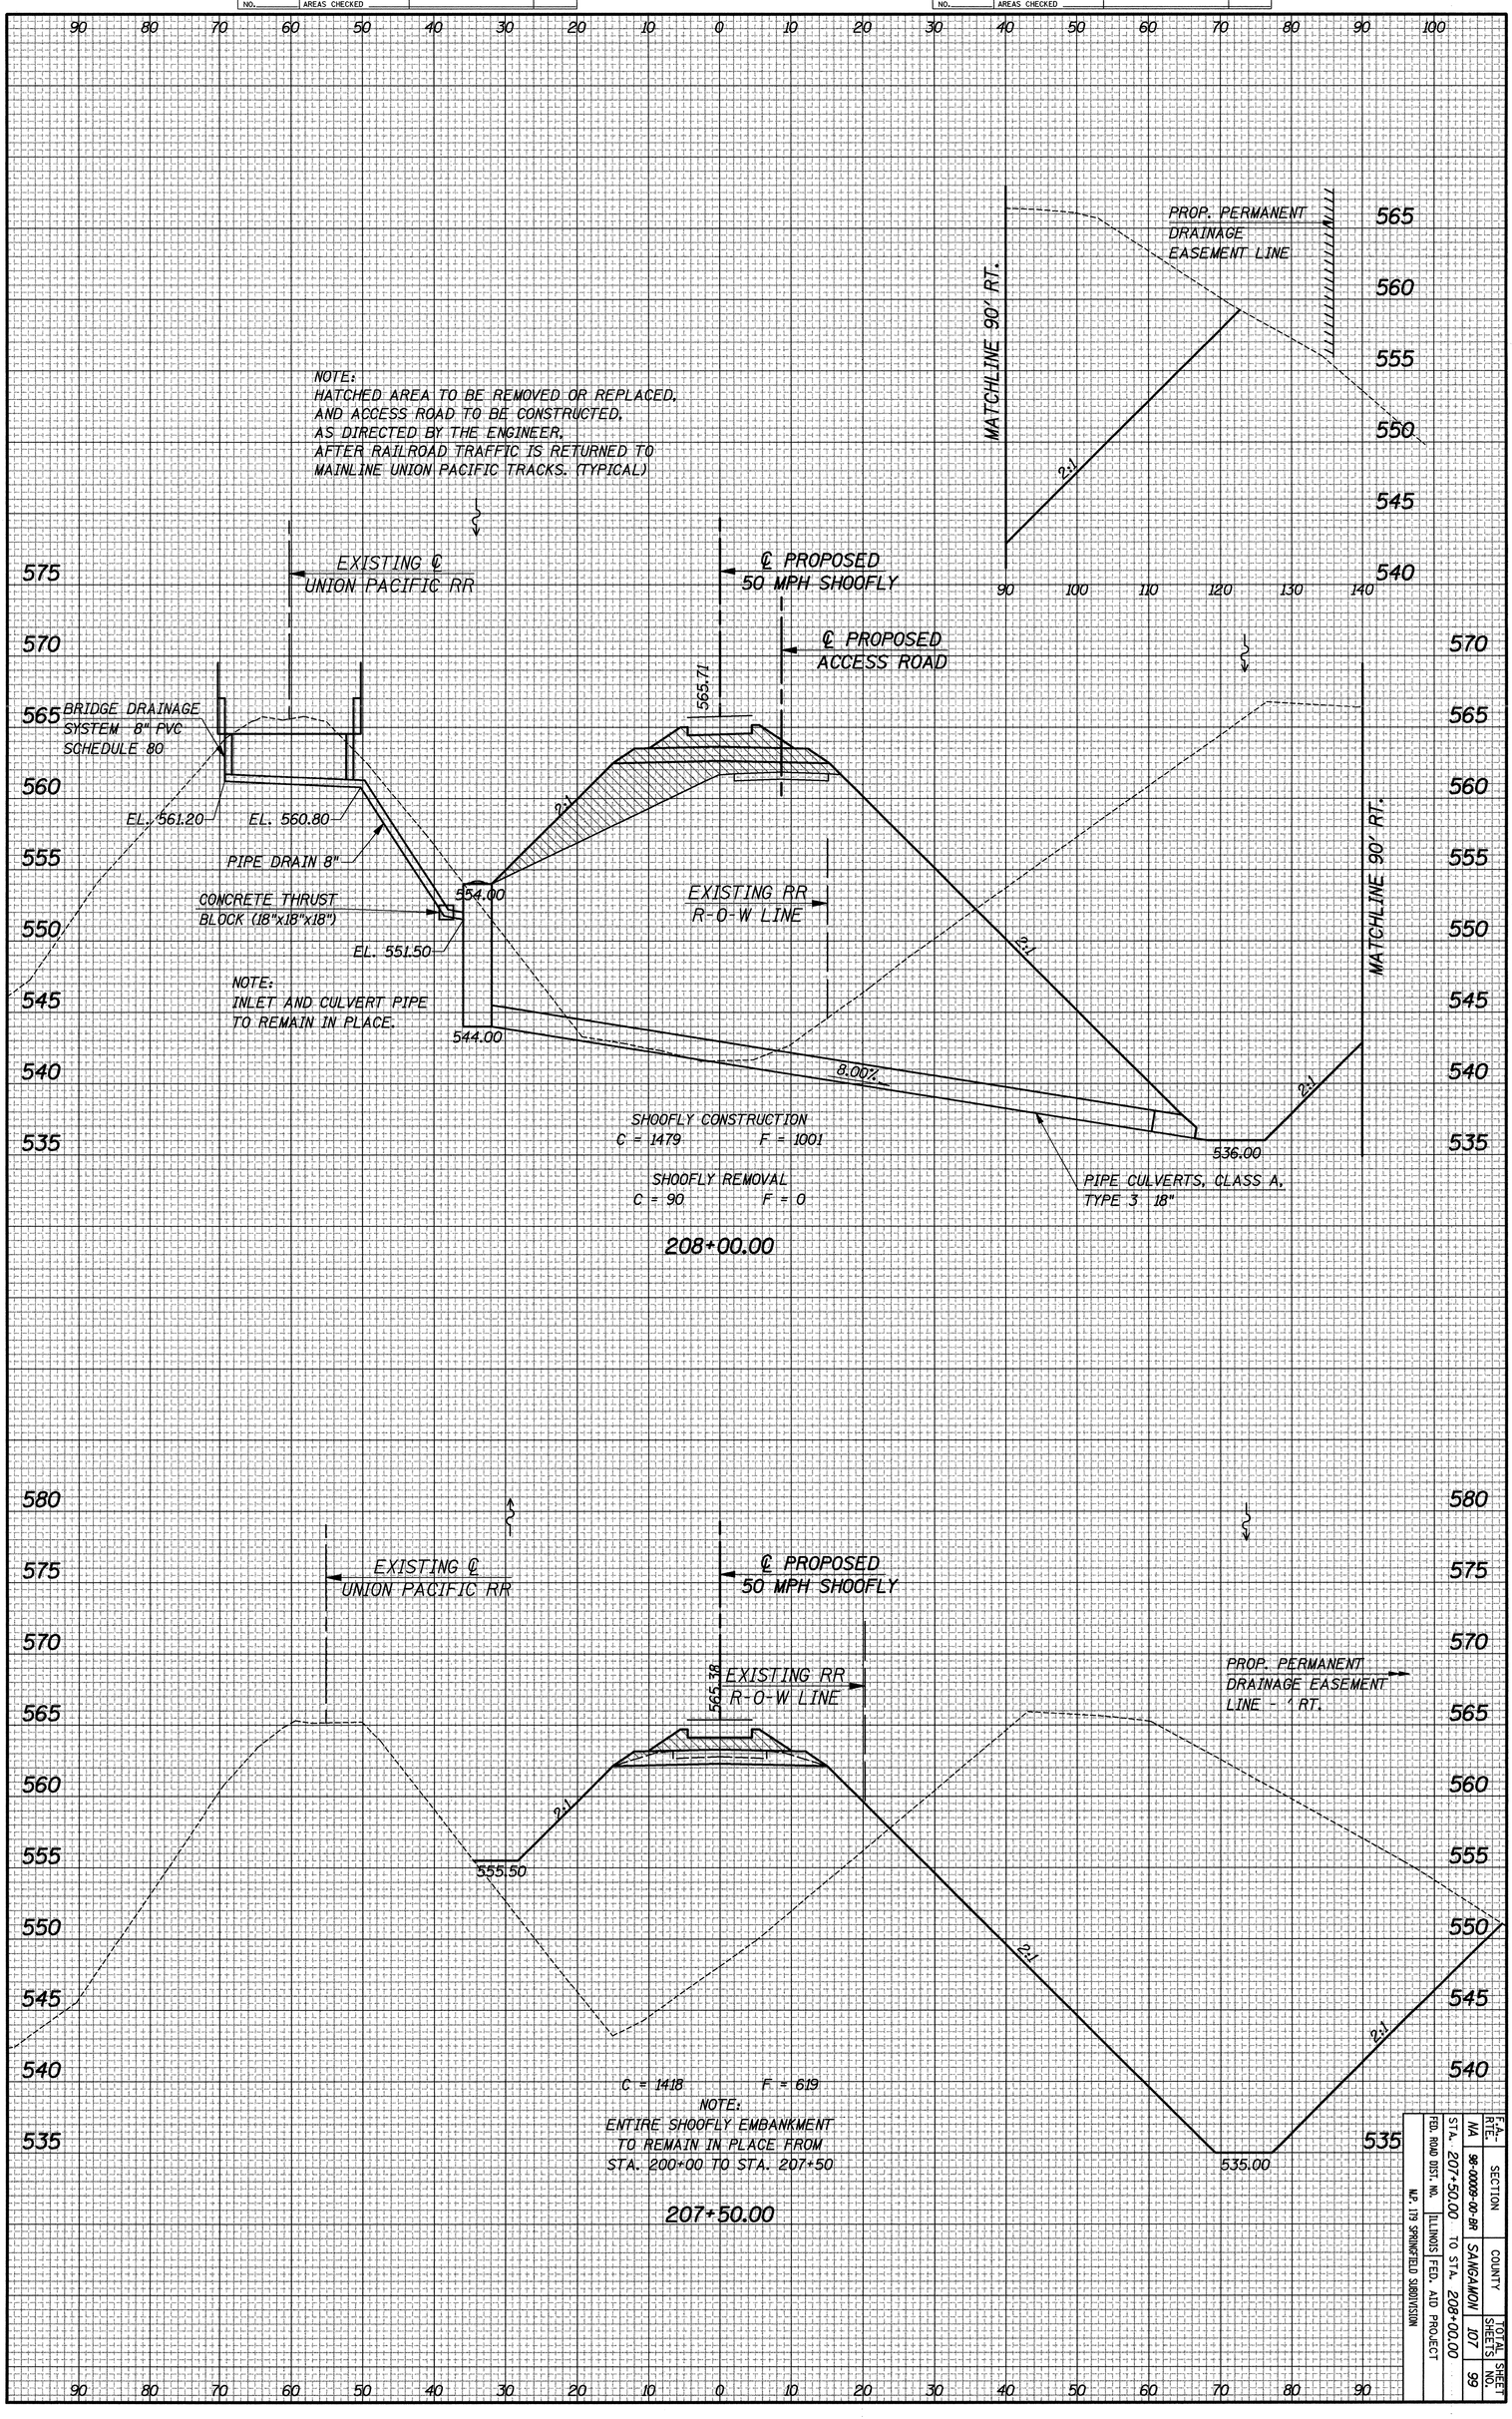


| F.A.I. RTE. | SECTION | COUNTY | TOTAL SHEETS | SHEET NO. |
|---|---|---|---|---|
| IMA | 98-00005-00-BR | SANGAMON | 107 | 99 |

STA. 207+50.00 TO STA. 208+00.00

FED. ROAD DIST. NO. ILLINOIS FED. AID PROJECT

M.P. 17.9 SPRINGFIELD SUBDIVISION

93346

SHOOFLY X-SECTIONS