ORIGINAL SURVEY		BY	DATE
NOTE BOOK	SURVEYED		
	PLOTTED		
	TEMPLATE		
	AREAS		
NO.	AREAS CHECKED		

FINAL SURVEY		BY	DATE
NOTE BOOK	SURVEYED		
	PLOTTED		
	TEMPLATE		
	AREAS		
NO.	AREAS CHECKED		

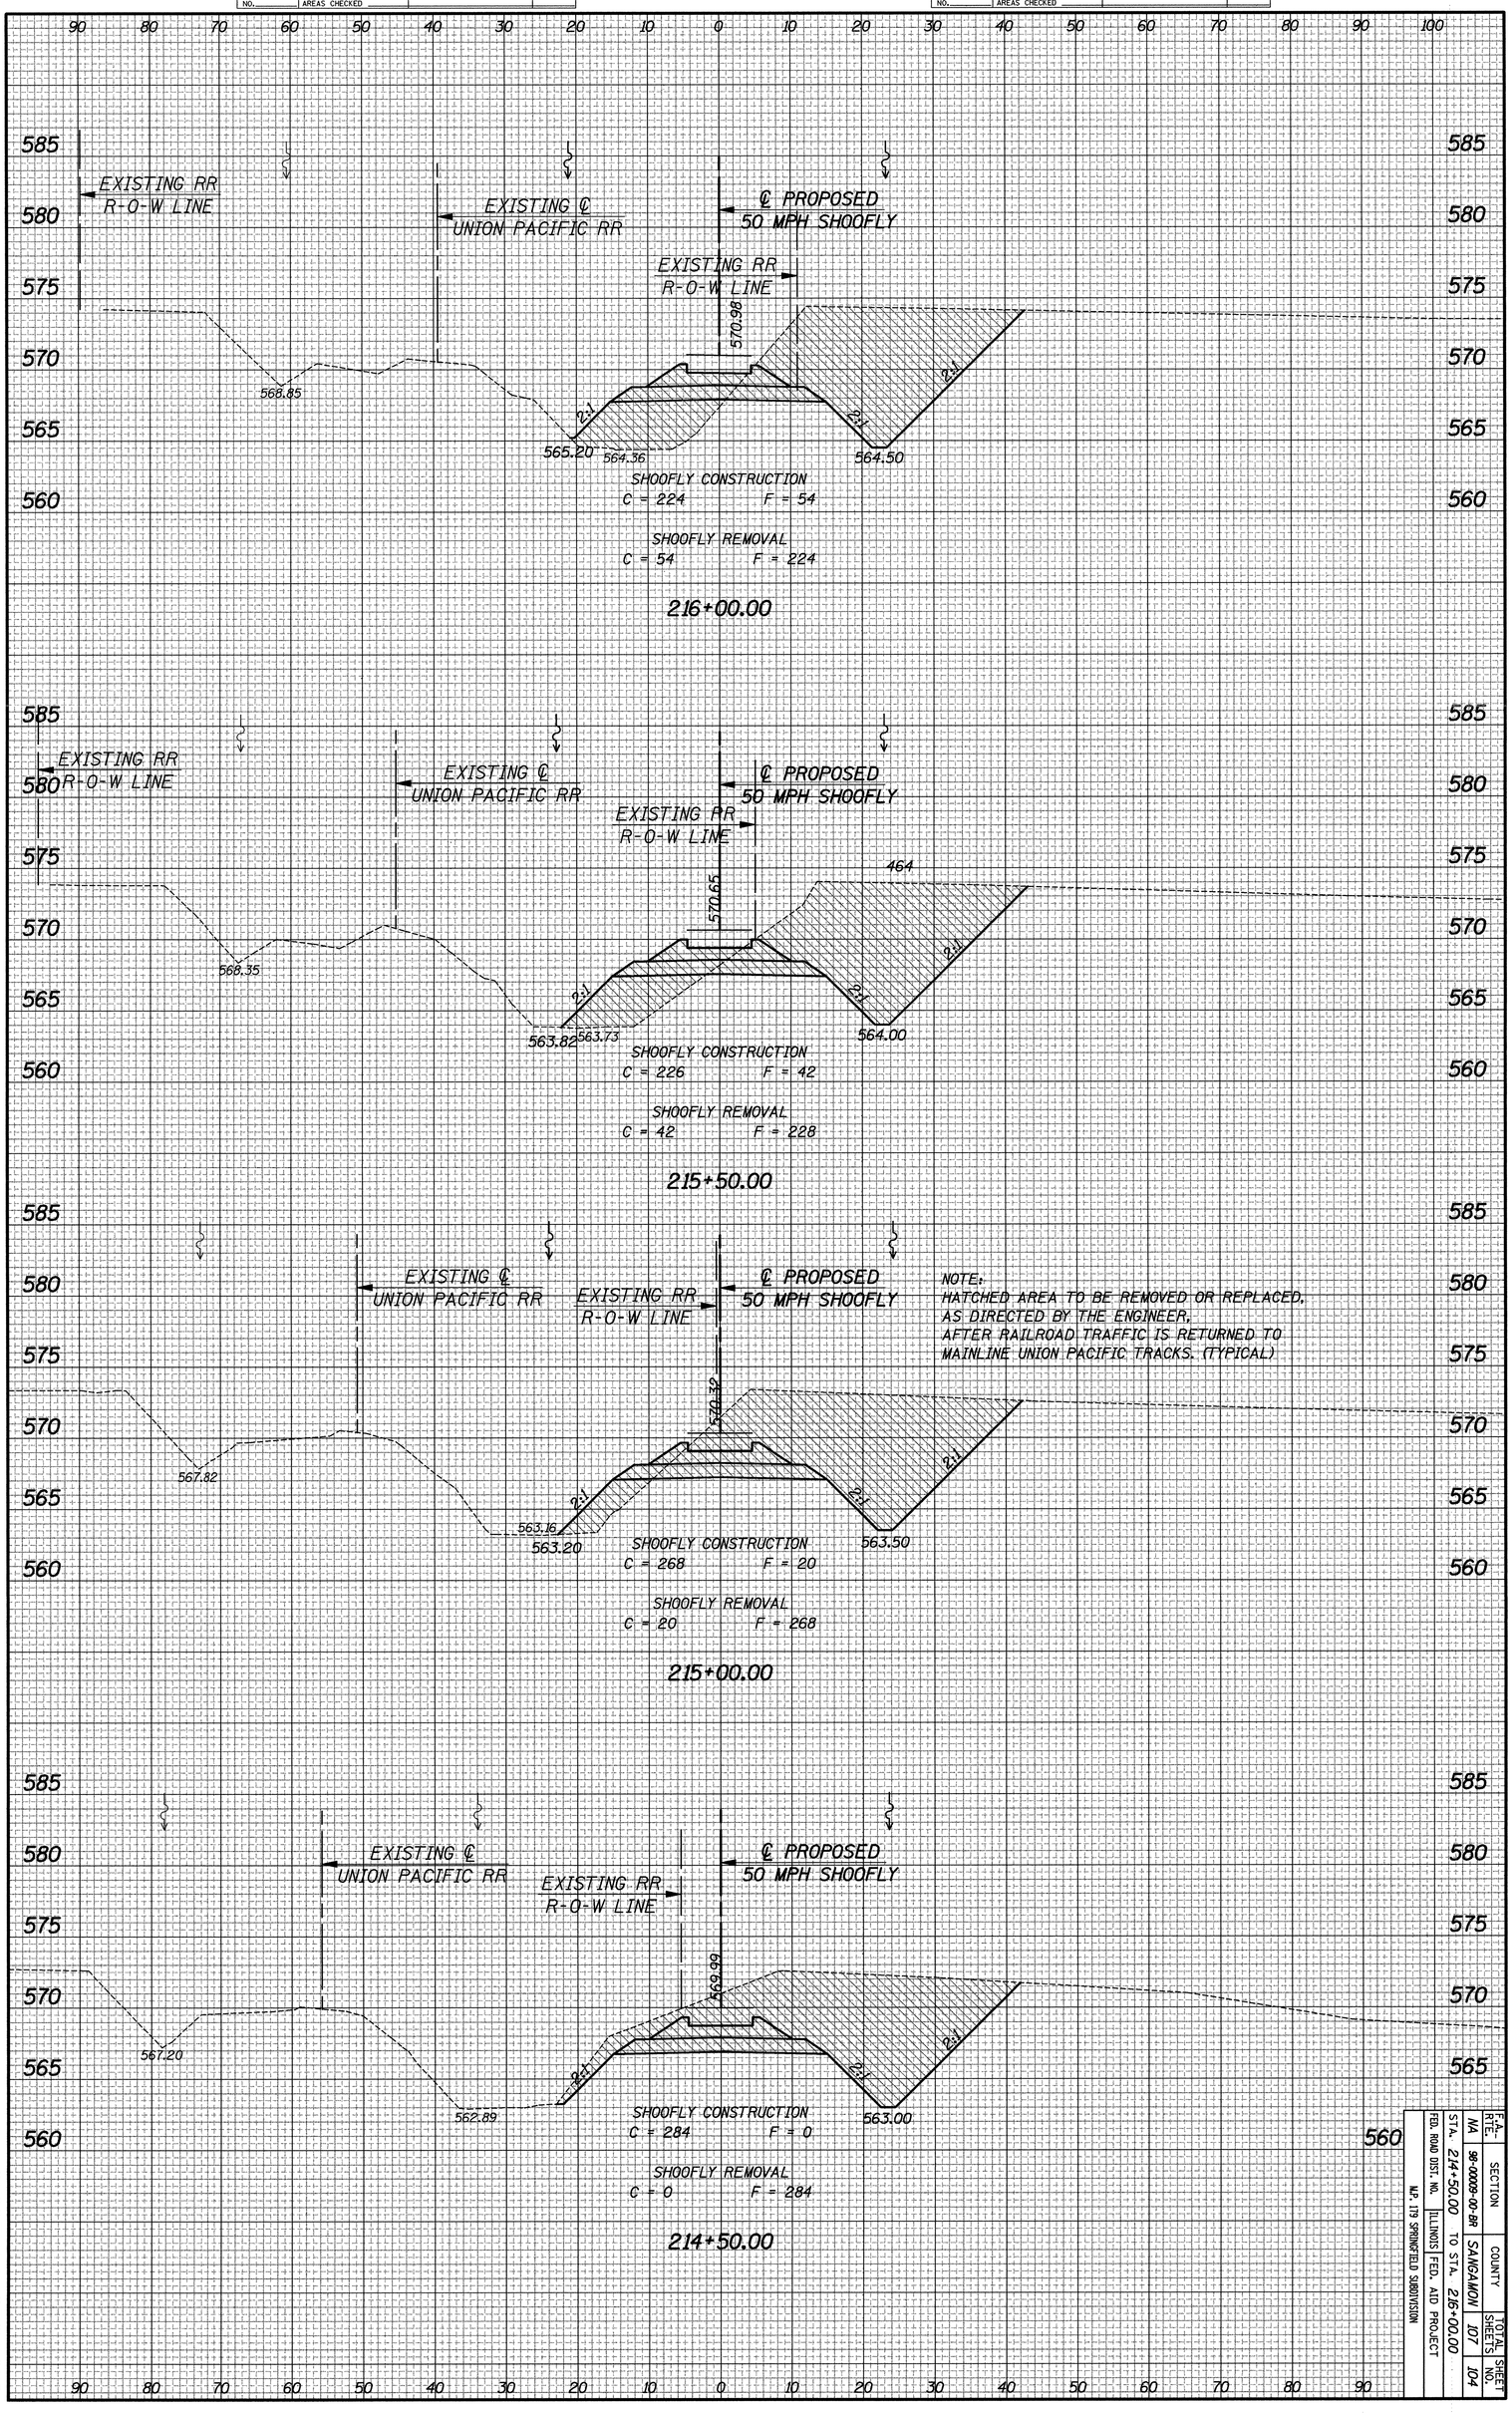

F.A. RTE.	SECTION	COUNTY	TOTAL SHEETS	SHEET NO.
NA	98-00009-00-BR	SANGAMON	107	104

STA. 214+50.00 TO STA. 216+00.00

FED. ROAD DIST. NO. ILLINOIS FED. AID PROJECT

M.P. 17.9 SPRINGFIELD SUBDIVISION

93346

SHOOFLY X-SECTIONS