| ROUTE NO. | SEC. | COUNTY | TOTAL SHEETS | SHEET NO. |
|---|---|---|---|---|
| 7967 | * | SANGAMON | 28 | 11 |
| FED. ROAD DIST. #7 | ILLINOIS | PROJECT | | |

CITY OF SPRINGFIELD * 00-00415-00-WR

93363

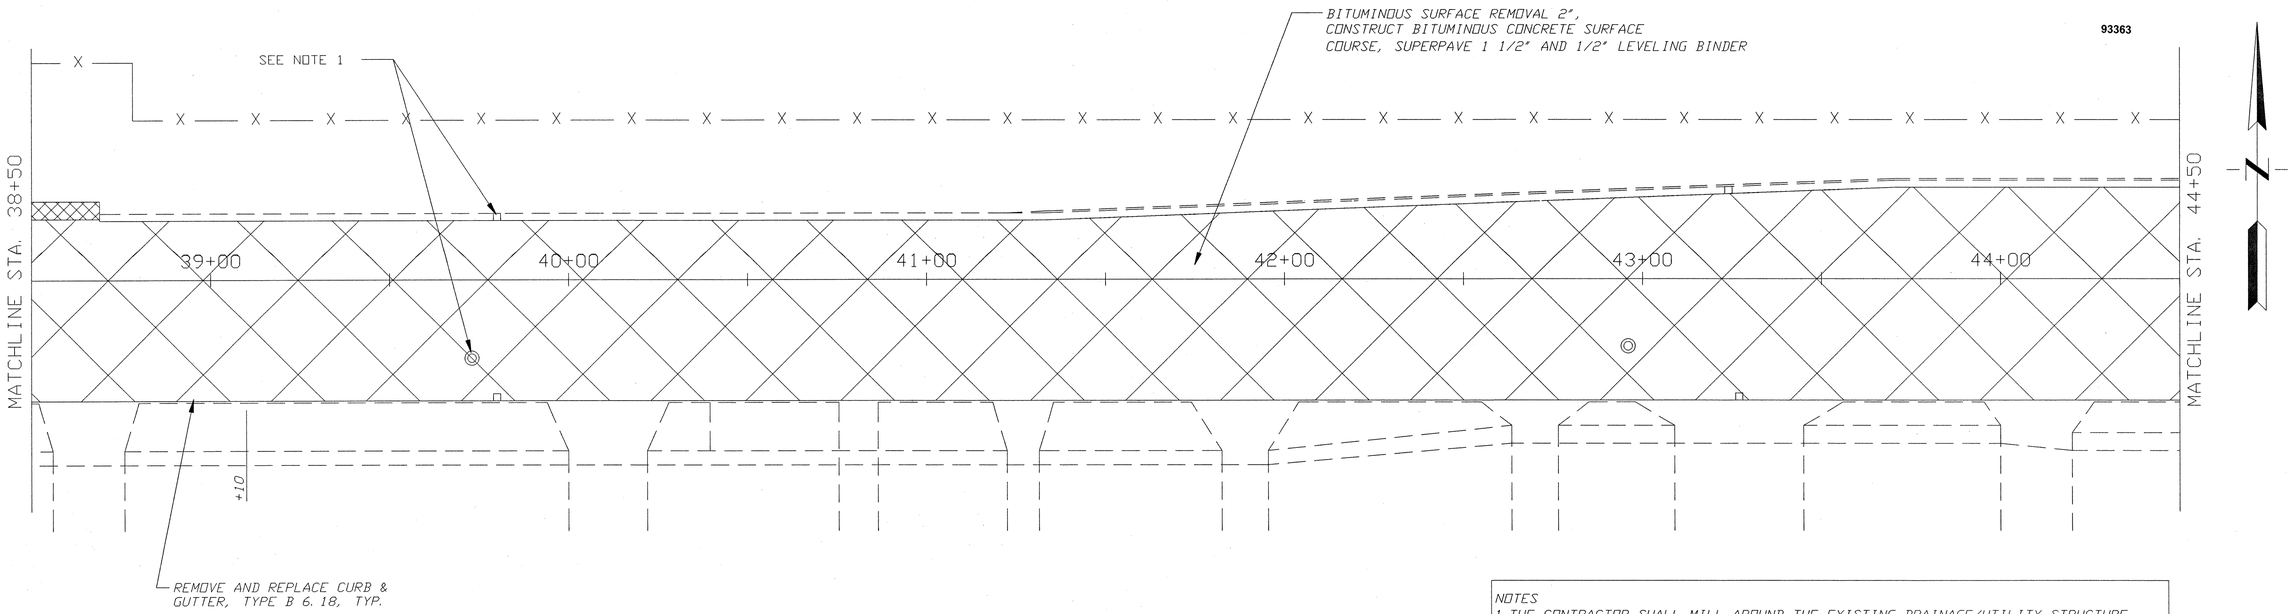


NOTES

1. THE CONTRACTOR SHALL MILL AROUND THE EXISTING DRAINAGE/UTILITY STRUCTURE AND PROVIDE A TEMPORARY RAMP. PRIOR TO RESURFACING, THE EXISTING PAVEMENT SURFACE AROUND THE STRUCTURE SHALL BE REMOVED BY HAND. THIS WORK SHALL NOT BE PAID FOR SEPARATELY BUT SHALL BE INCLUDED IN THE CONTRACT UNIT PRICE FOR BITUMINOUS SURFACE REMOVAL 2".

2. THE CONTRACTOR SHALL NOT DAMAGE THE EXISTING CONCRETE CURB AND GUTTER DURING THE REMOVAL OF THE BITUMINOUS SURFACE ON THE GUTTER. ANY DAMAGE TO THE CURB AND GUTTER, DUE TO CONTRACTOR NEGLIGENCE, WILL BE REPAIRED BY THE CONTRACTOR AT HIS/HER OWN EXPENSE. REMOVAL OF THE EXISTING BITUMINOUS SURFACE ON THE CONCRETE GUTTER WILL NOT BE PAID FOR SEPARATELY BUT SHALL BE INCLUDED IN THE UNIT COST FOR BITUMINOUS SURFACE REMOVAL 2".

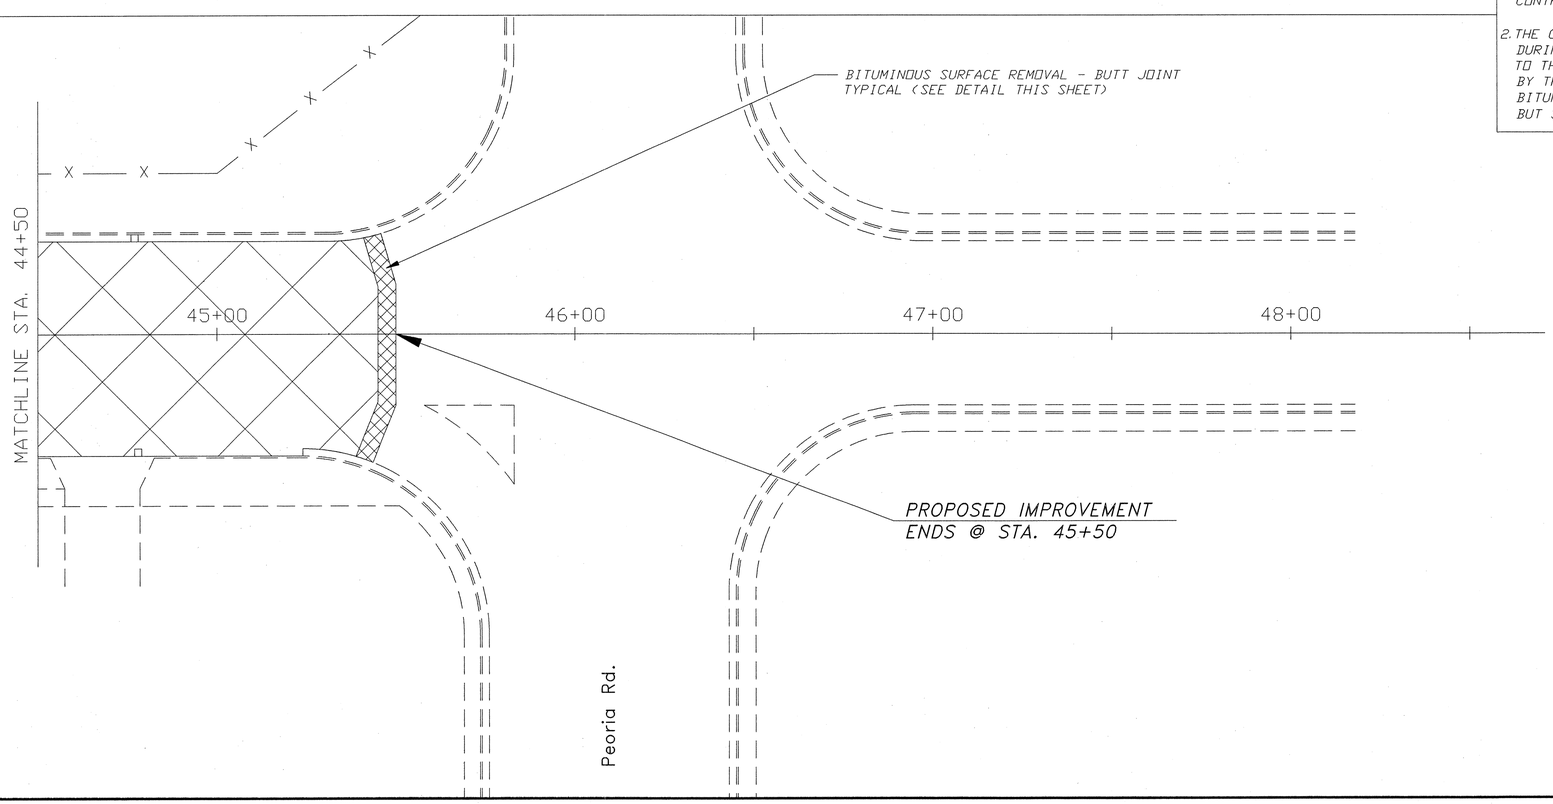


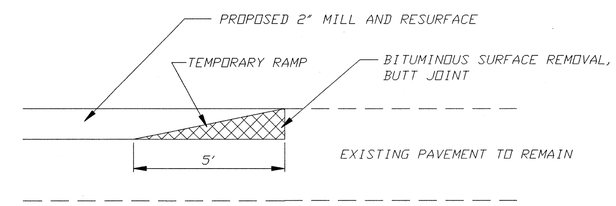


NOTE: TEMPORARY RAMP SHALL BE INCLUDED IN THE CONTRACT UNIT PRICE FOR BITUMINOUS SURFACE REMOVAL BUTT JOINT.

BUTT JOINT DETAIL FOR SECTION FROM 8TH TO PEORIA

(NOT TO SCALE)

OFFICE OF PUBLIC WORKS
CITY OF SPRINGFIELD

PAVING PLAN
STA 38+50 TO 45+50

SANGAMON AVENUE
SECTION 00-00415-00-WR

PATRICK