ROUTE NO.	SEC.	COUNTY	TOTAL SHEETS	SHEET NO.
7967	*	SANGAMON	28	12
FED. ROAD DIST. #7	ILLINOIS	PROJECT		

CITY OF SPRINGFIELD * 00-00415-00-WR

93363

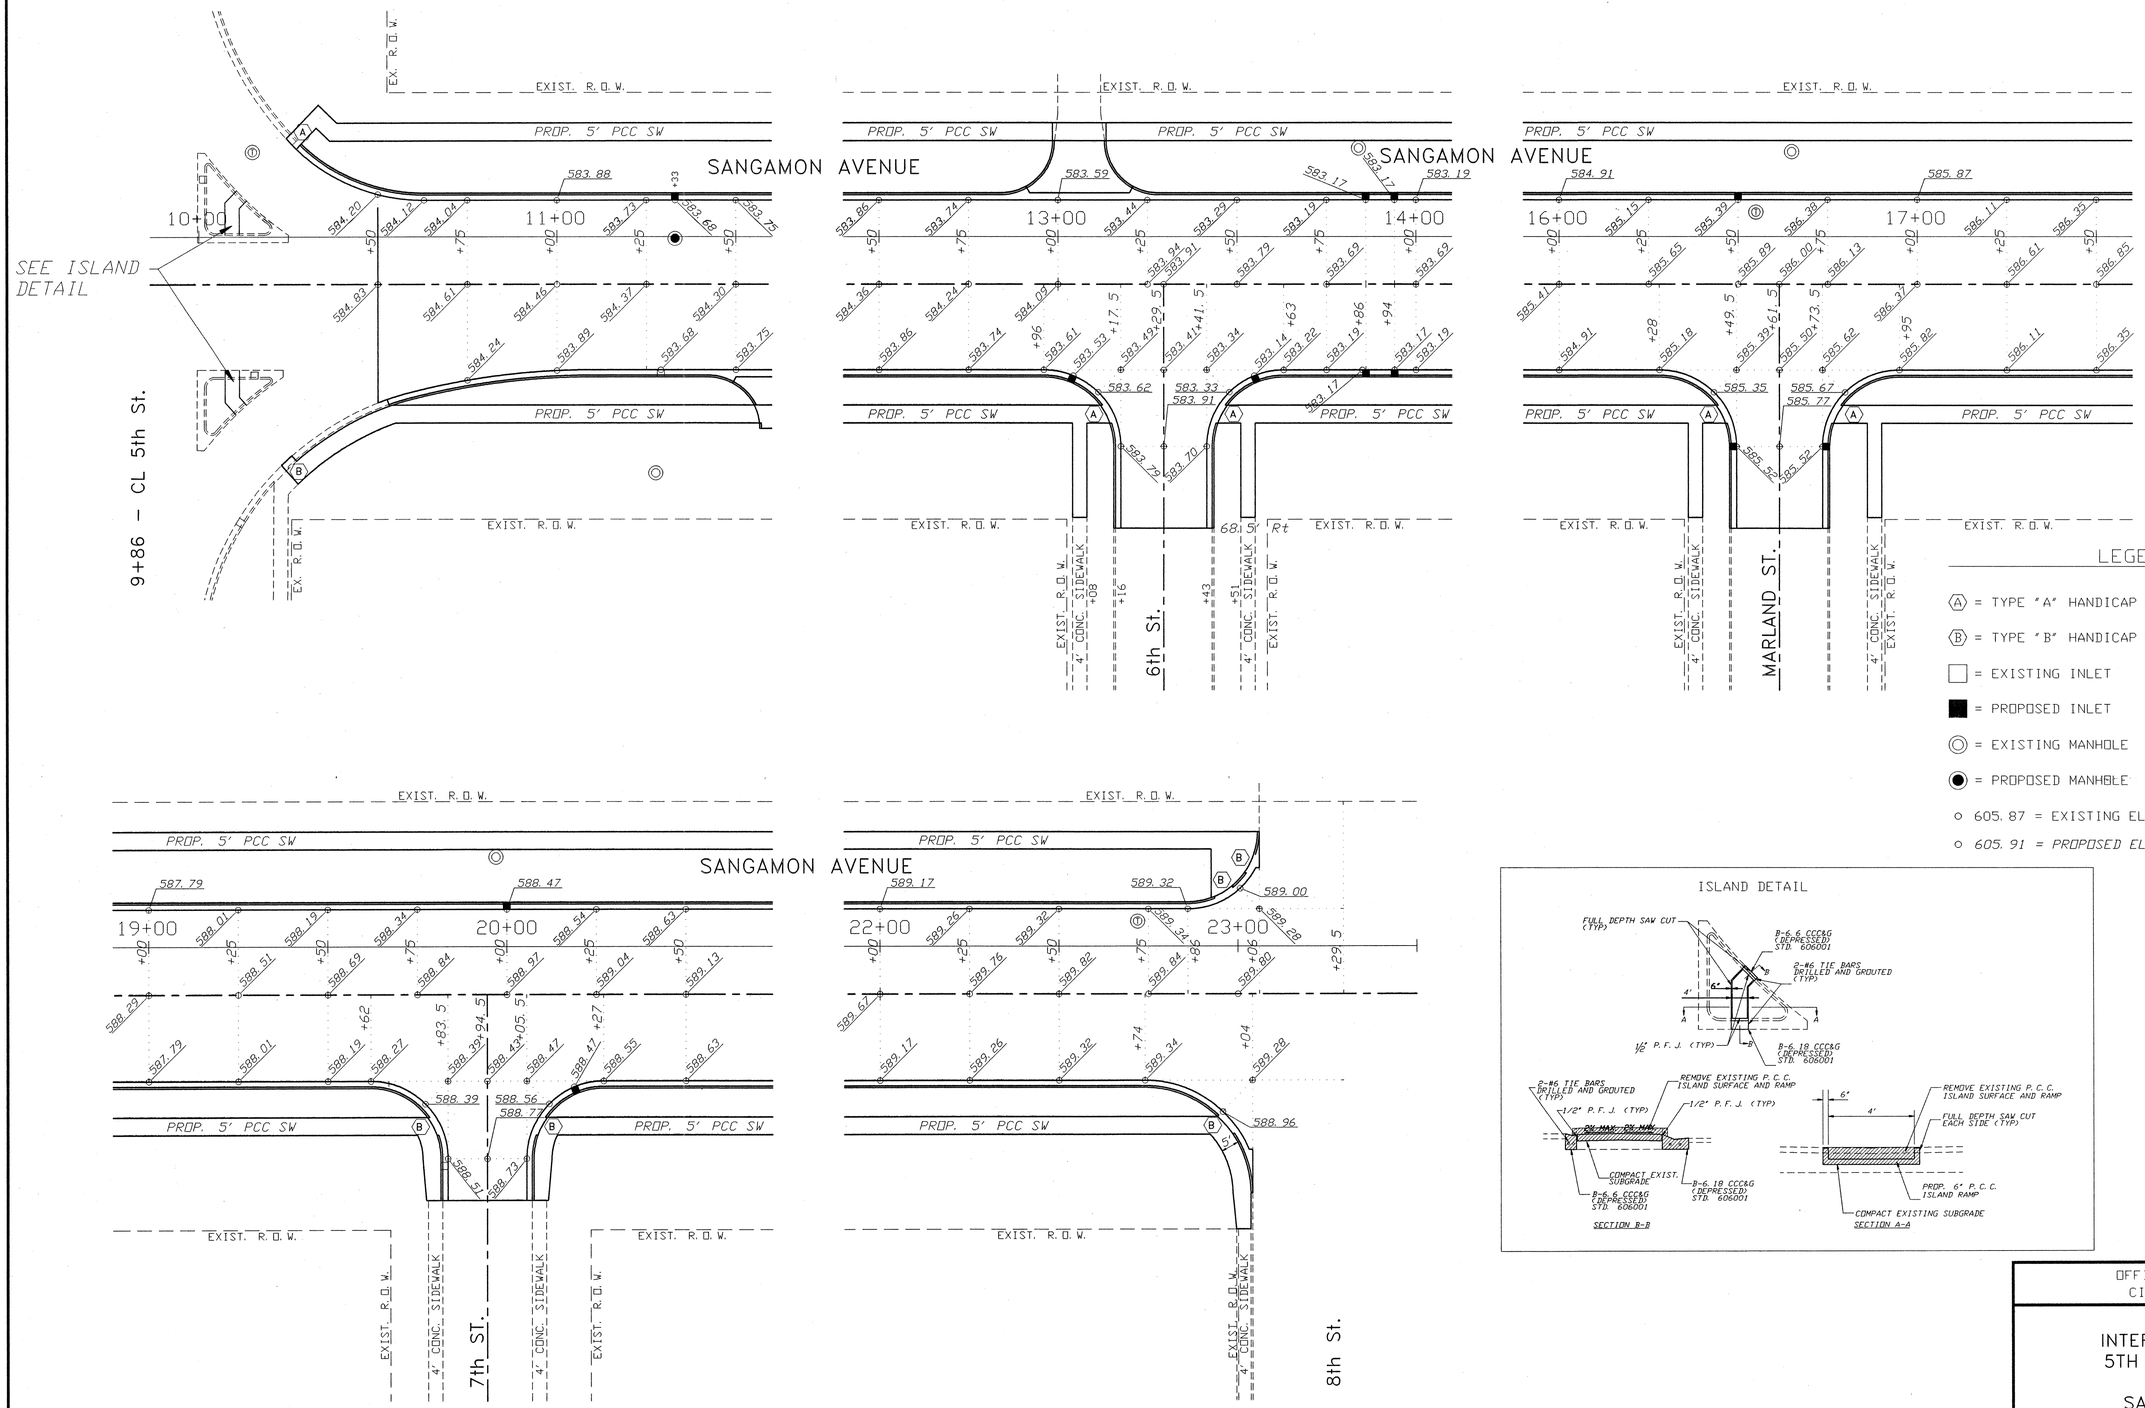

OFFICE OF PUBLIC WORKS
CITY OF SPRINGFIELD

INTERSECTION DETAILS
5TH TO 8TH STREETS

SANGAMON AVENUE
SECTION 9601 C.S.

PATRICK ENGINEERING INC.