ROUTE NO.	SEC.	COUNTY	TOTAL SHEETS	SHEET NO.
7967	9601	SANGAMON	28	14
FED. ROAD DIST. #7	ILLINOIS	PROJECT		

CITY OF SPRINGFIELD * 00-00415-00-WR

93363

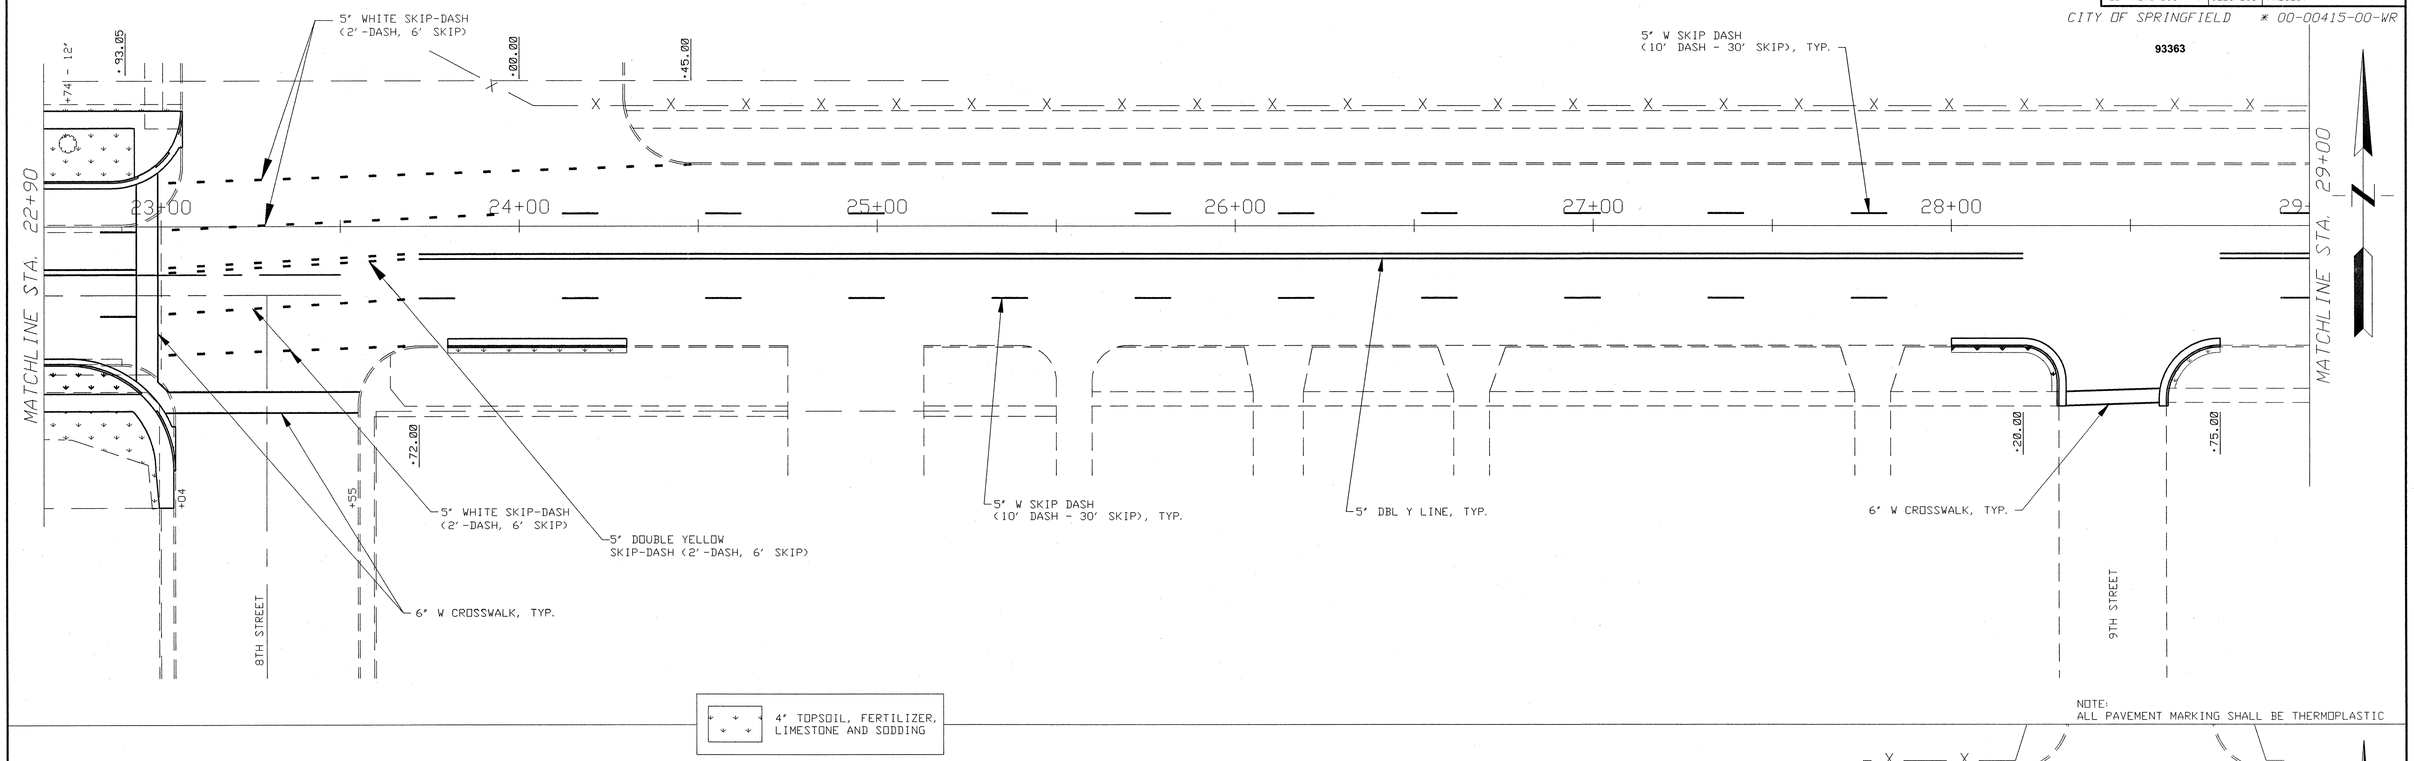

NOTE:
ALL PAVEMENT MARKING SHALL BE THERMOPLASTIC

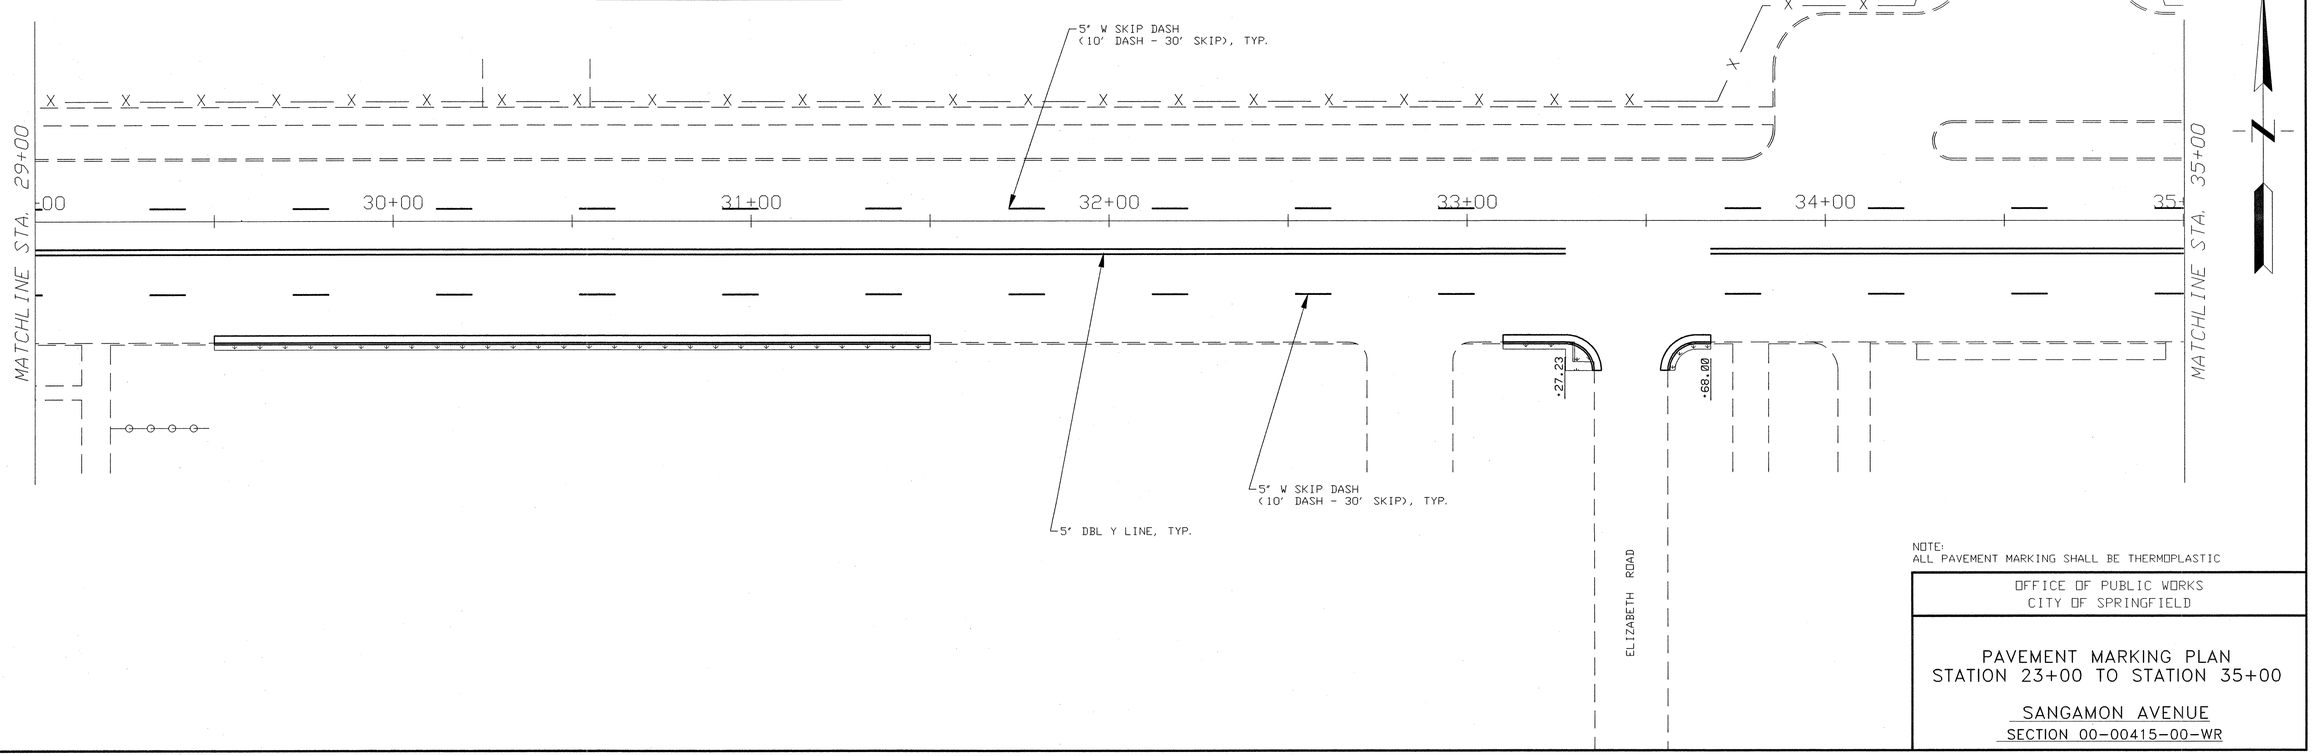

NOTE:
ALL PAVEMENT MARKING SHALL BE THERMOPLASTIC

OFFICE OF PUBLIC WORKS
CITY OF SPRINGFIELD

PAVEMENT MARKING PLAN
STATION 23+00 TO STATION 35+00

SANGAMON AVENUE
SECTION 00-00415-00-WR

PATRICK