ROUTE	SECTION	COUNTY	TOT. SHTS.	SHT.
C.H. 9	91-00140-00-BR	JEFFERSON	11	2
JEFFERSON COUNTY ROAD DISTRICT				

95387

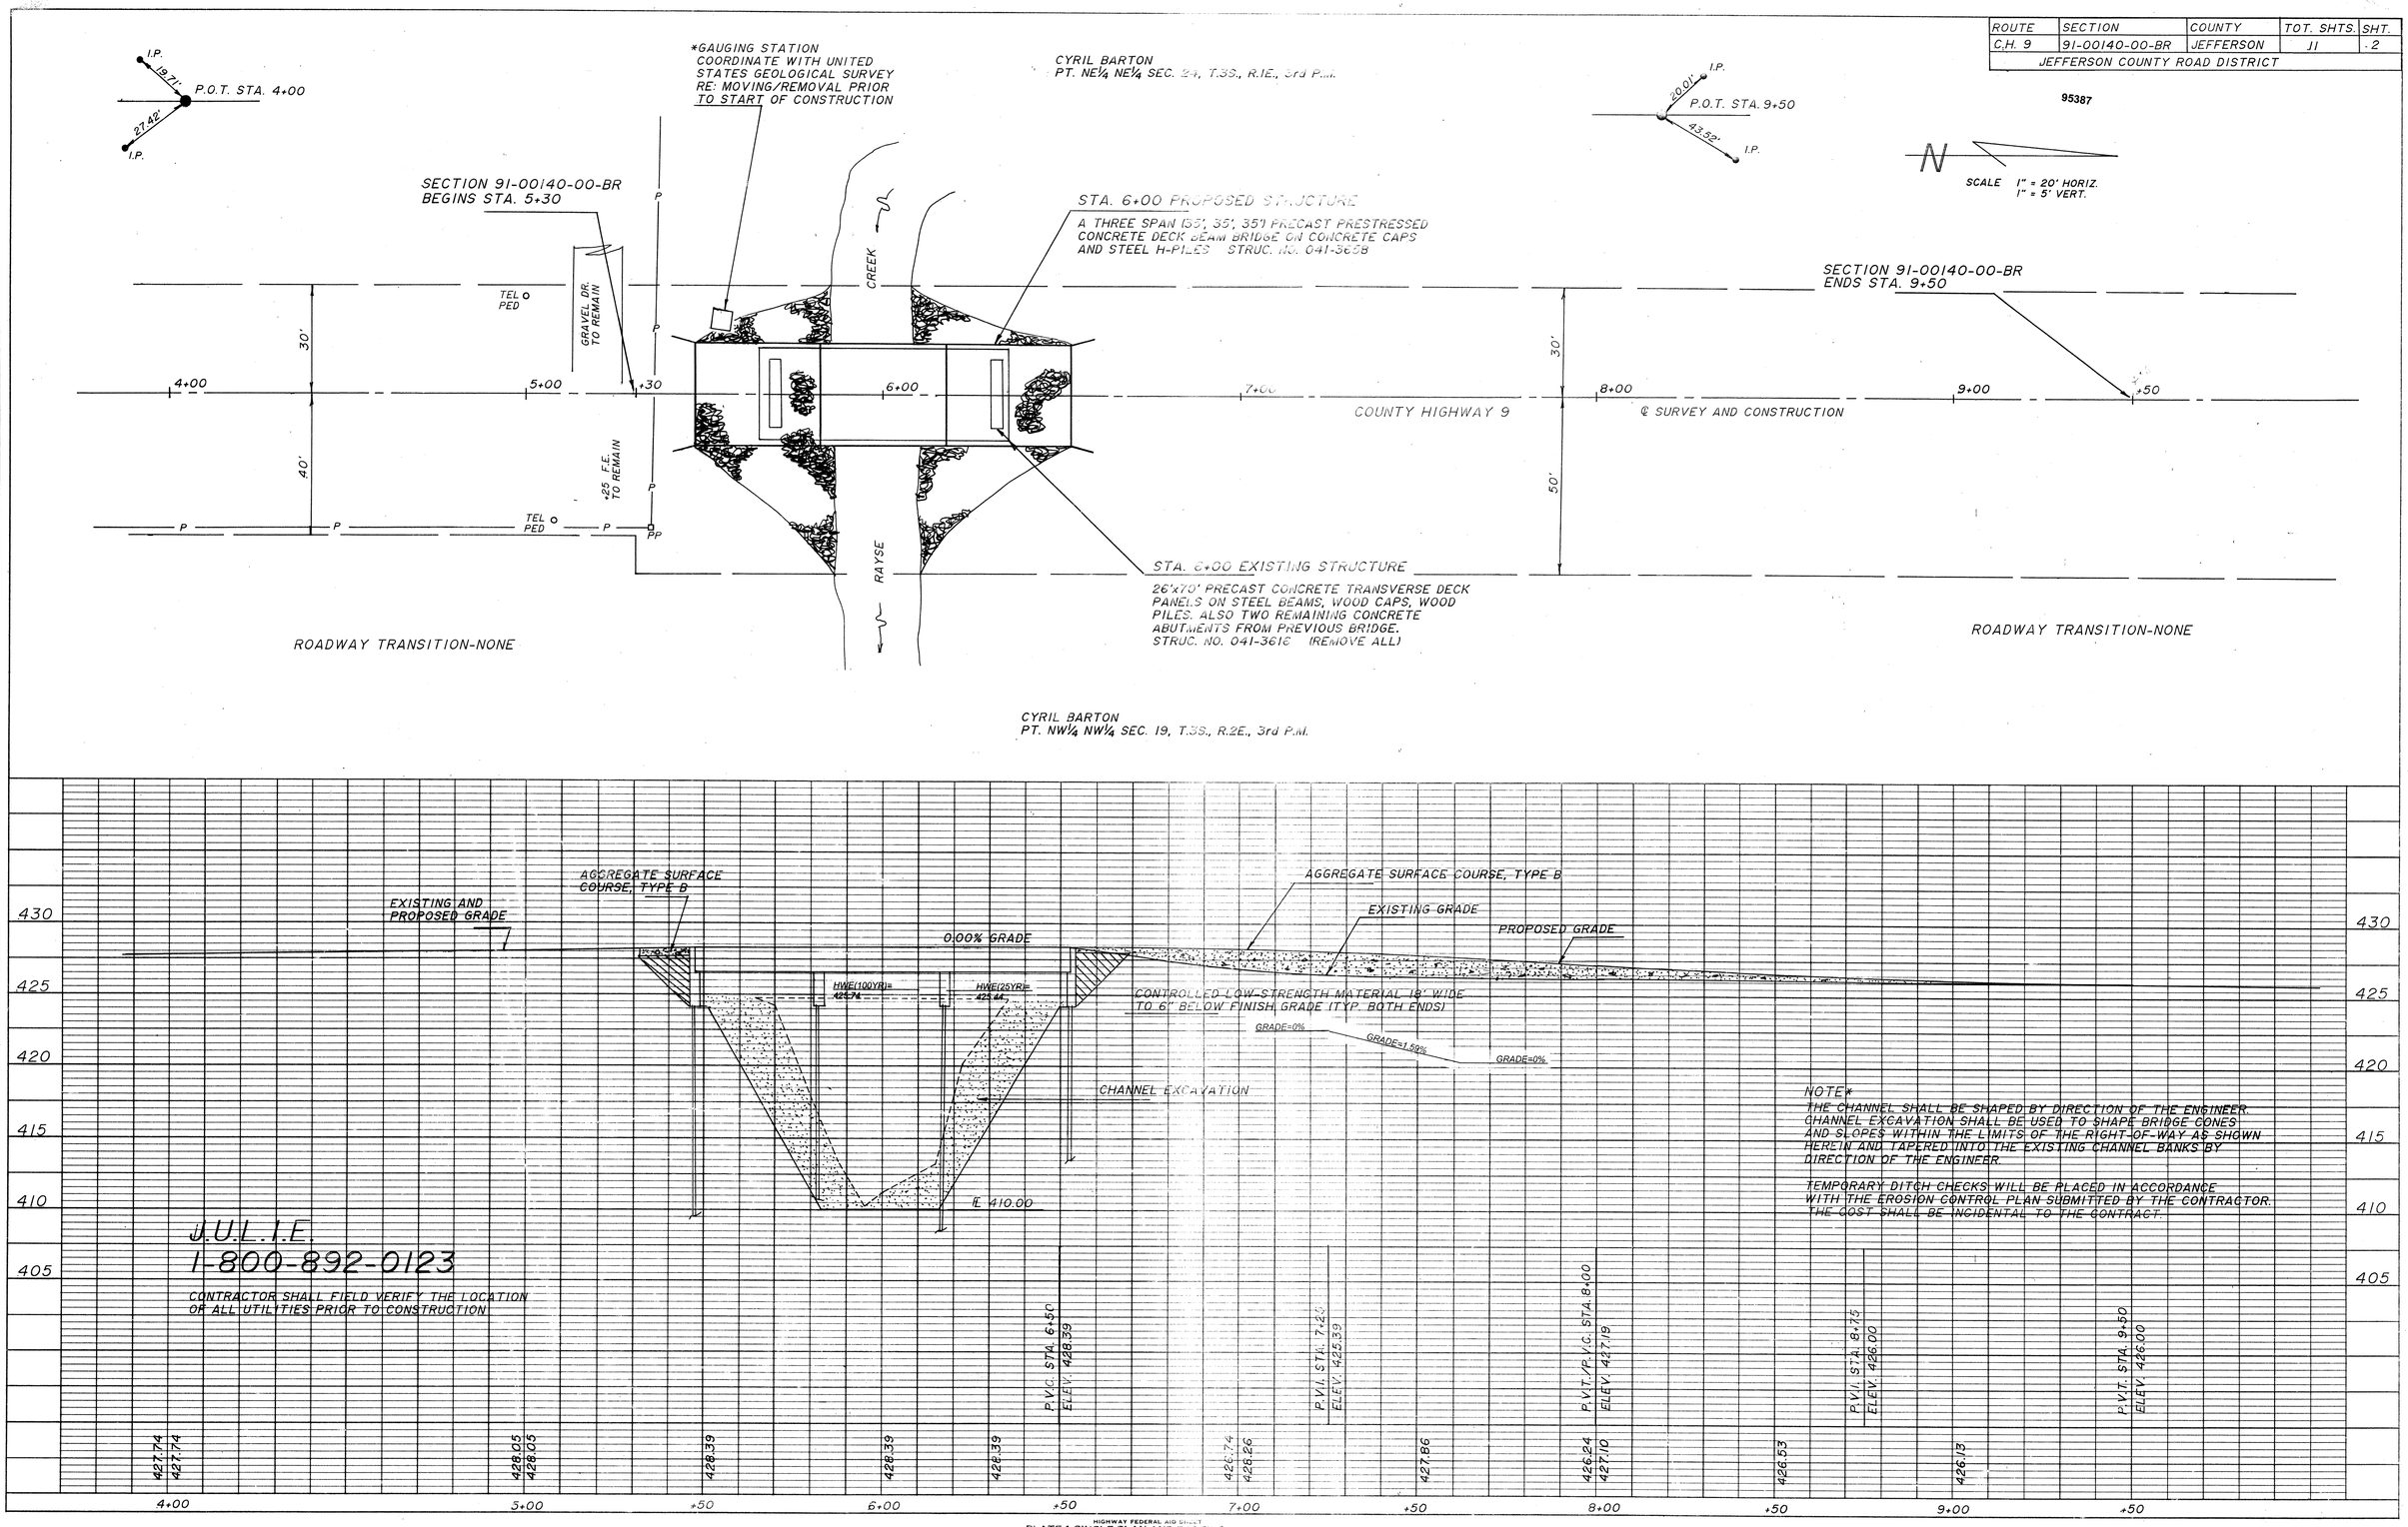

PLAN
NOTE BOOK No.
SURVEYED
PLOTTED
ALIGNMENT CHECKED
RT. OF WAY CHECKED
BY
DATE

PROFILE
NOTE BOOK No.
SURVEYED
PLOTTED
GRADES CHECKED
B. M.'s NOTED
STRUCTURE NOTATIONS CHECKED
BY
DATE

HIGHWAY FEDERAL AID SHEET
PLATE 1-SINGLE PLAN AND PROFILE-FULL LINE
NATIONAL PRINTPAST
PRINTED IN U.S.A.