ROUTE NO.	SECTION	COUNTY	TOTAL SHEETS	SHEET NO.
T.R. 248	00-05120-00-BR	FAYETTE	14	14
FED. ROAD DIST. NO. -		ILLINOIS	PROJECT	

95389

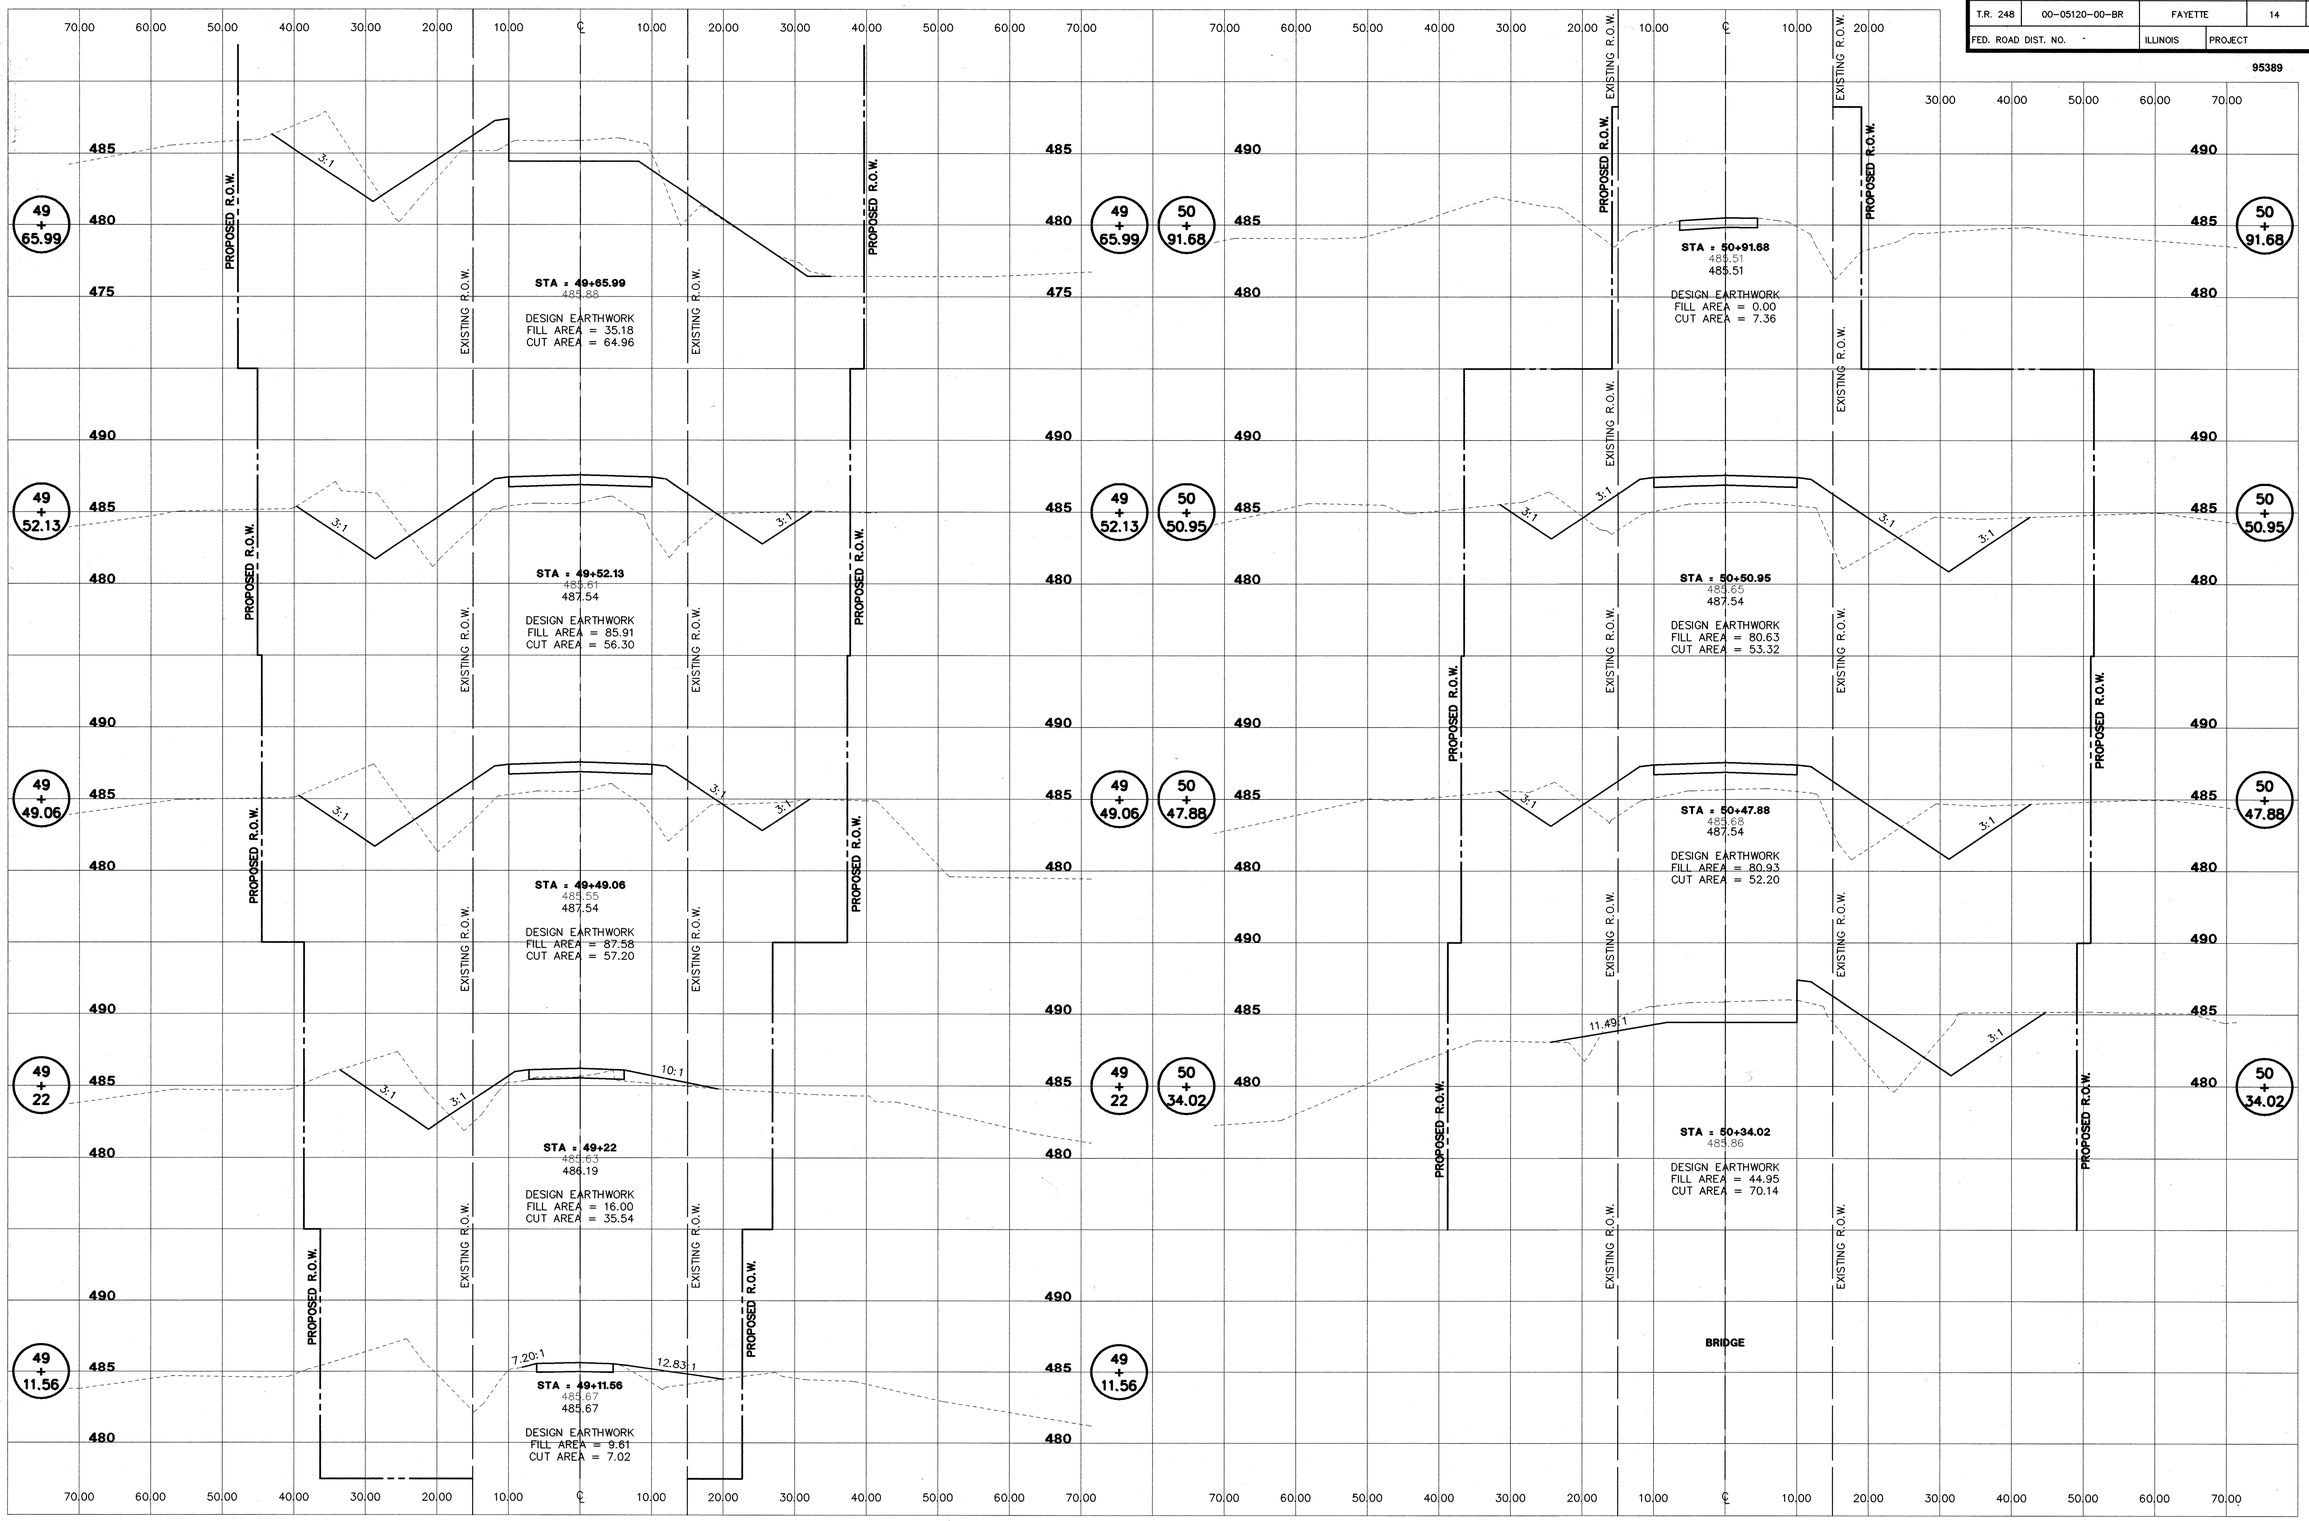

L:\FAHD0023\EP\RC001001 1=1 12-03-03

CLARK ENGINEERS, INC.
2524 South Broadway
Salem, Illinois 62881
Ph(618)548-3500
FAX(618)548-5246
IL Design Firm Registration
No. 184-00871

T.R. 248 SECTION 00-05120-00-BR
KASKASKIA ROAD DISTRICT
FAYETTE COUNTY, ILLINOIS

CROSS SECTIONS
STA. 49+11.56 TO STA. 50+91.68

SURVEY	CHECKED	DATE
JAS		12/04/03
DESIGN MRQ	APPROVED	REVISED
DRAWN JMW		JOB NO. FAHD0023