Replaces foundation plan on sheet 3 of plans. Revised 2-27-04

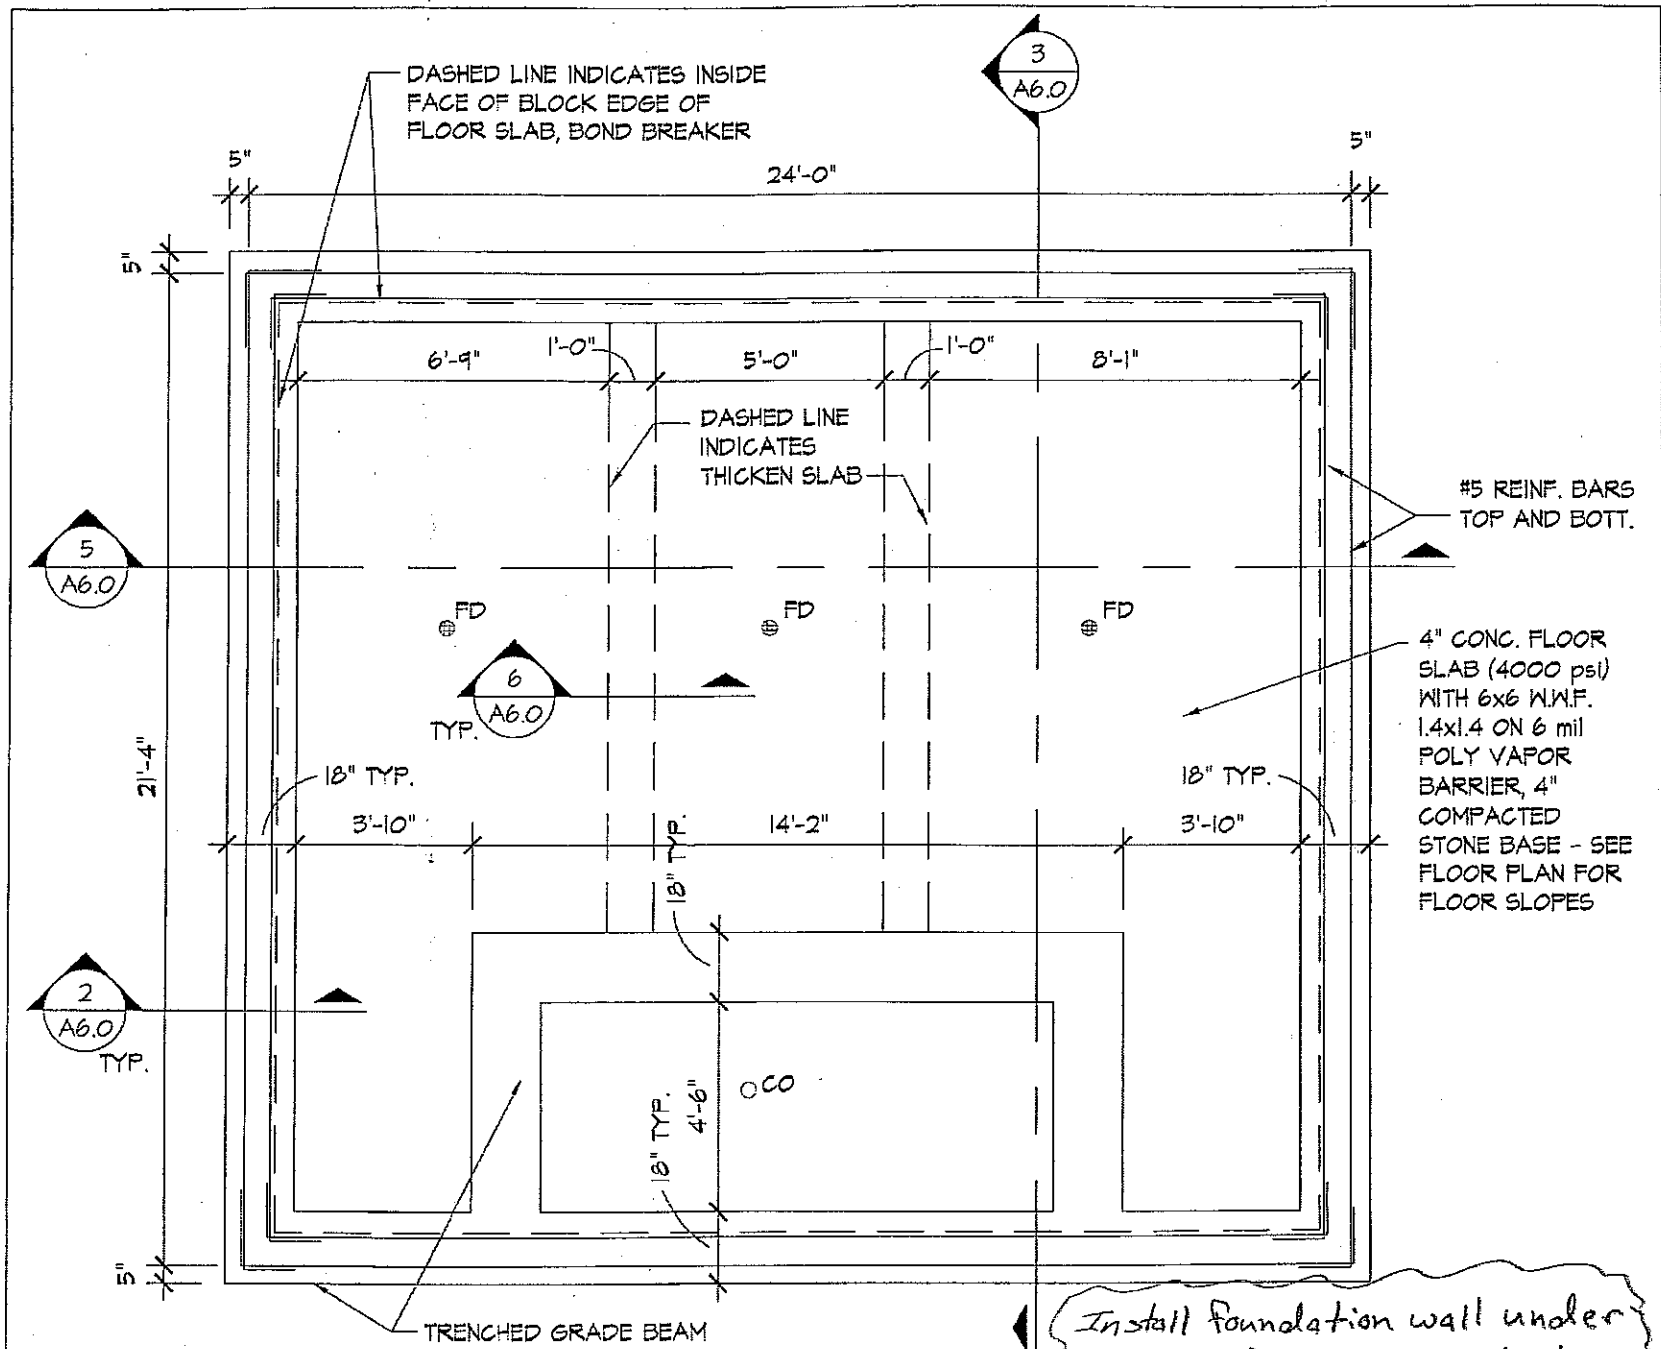

FOUNDATION PLAN

SCALE: 1/4" = 1'-0"

Install foundation wall under wall as shown on Detail 3 / A6.0, sheet 6.

EVR ASSOCIATES, INC.

REFERENCE DWG. No.	A1.0
DRAWING No.	SK-1
ADDENDUM No.	#1
JOB No.	20114
DATE: 02-24-04	

PIASA PARK
COMFORT STATION
GREAT RIVER ROAD
ALTON, ILLINOIS