97219

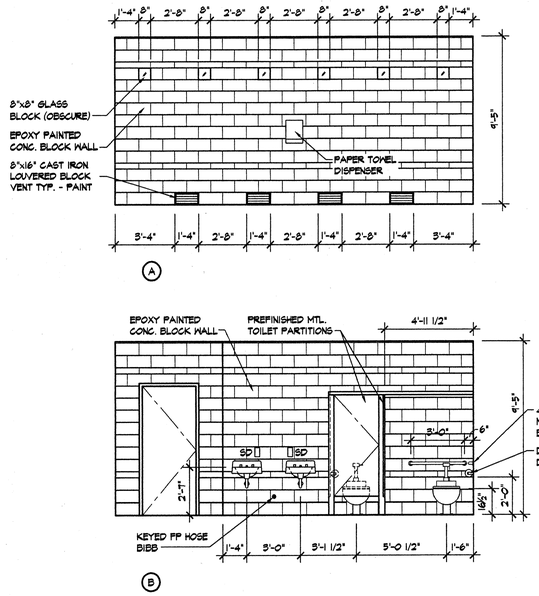

1 / A3.0 WOMEN'S R.R. ELEVATION
SCALE: 1/4" = 1'-0"

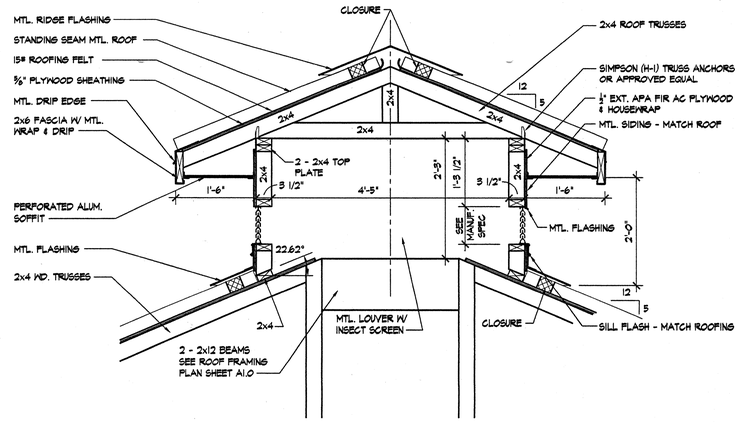

3 / A3.0 SECTION @ CUPOLA
SCALE: 3/4" = 1'-0"

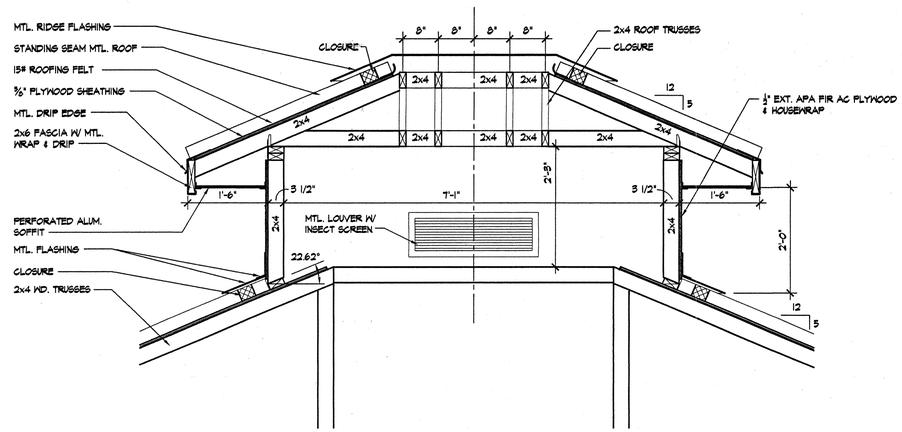

4 / A3.0 SECTION @ CUPOLA
SCALE: 3/4" = 1'-0"

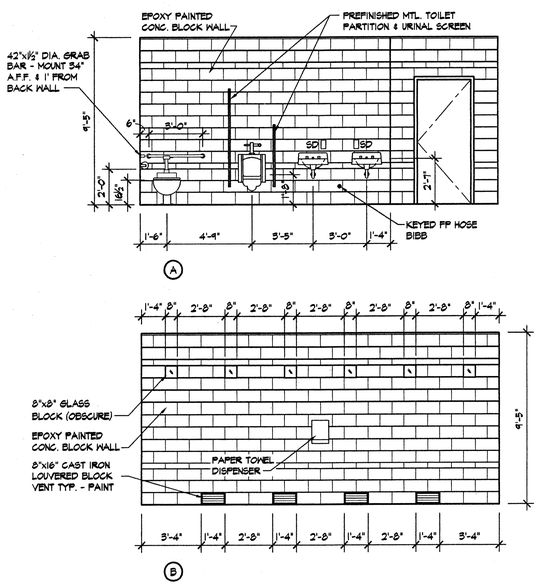

2 / A3.0 MEN'S R.R. ELEVATION
SCALE: 1/4" = 1'-0"

REVISIONS

Parsons Hartland Bartholomew & Associates, Inc.
400 Woods Mill Road South Suite 330
Chesterfield, Missouri 63017-3427
Phone: (314) 434-5000
Fax: (314) 576-2702
A Unit of Parsons Infrastructure & Technology Group, Inc.

SMS ENGINEERS
Sheppard Morgan & Schwaab, Inc.
CONSULTING ENGINEERS & LAND SURVEYORS
226 Market Street, Piasa, Illinois 62032 618/482-9765
10 Centre Industrial Dr Granite City, IL 62040 618/797-0900

EWR ASSOCIATES, INC.
Architecture Interiors Planning
573 Drake Road Pontoon Beach, IL 62040
Phone:(618) 236-3000 Fax:(618) 236-3004

Copyright © 2001 EWR Associates, Inc.

CITY OF ALTON
PIASA PARK–PHASE 1
ARCHITECTURAL

DWG. NO.	A3.0
1114A3.0 .DWG ACAD	
COGO FILE	
REF. BK.	PG.
JOB NO.	201114
DSN. BY:	
DWN. BY:	
CHK. BY:	
DATE:	3/21/2001
SCALE:	VARIES
SHEET 5	OF 6