SECTION	COUNTY	TOTAL SHEETS	SHEET NO.
01-00014-01-BT	MADISON	160	15
STA. 20+00	TO STA. 35+00		
PLAN AND PROFILE - SCHOOLHOUSE CONNECTOR			

97223

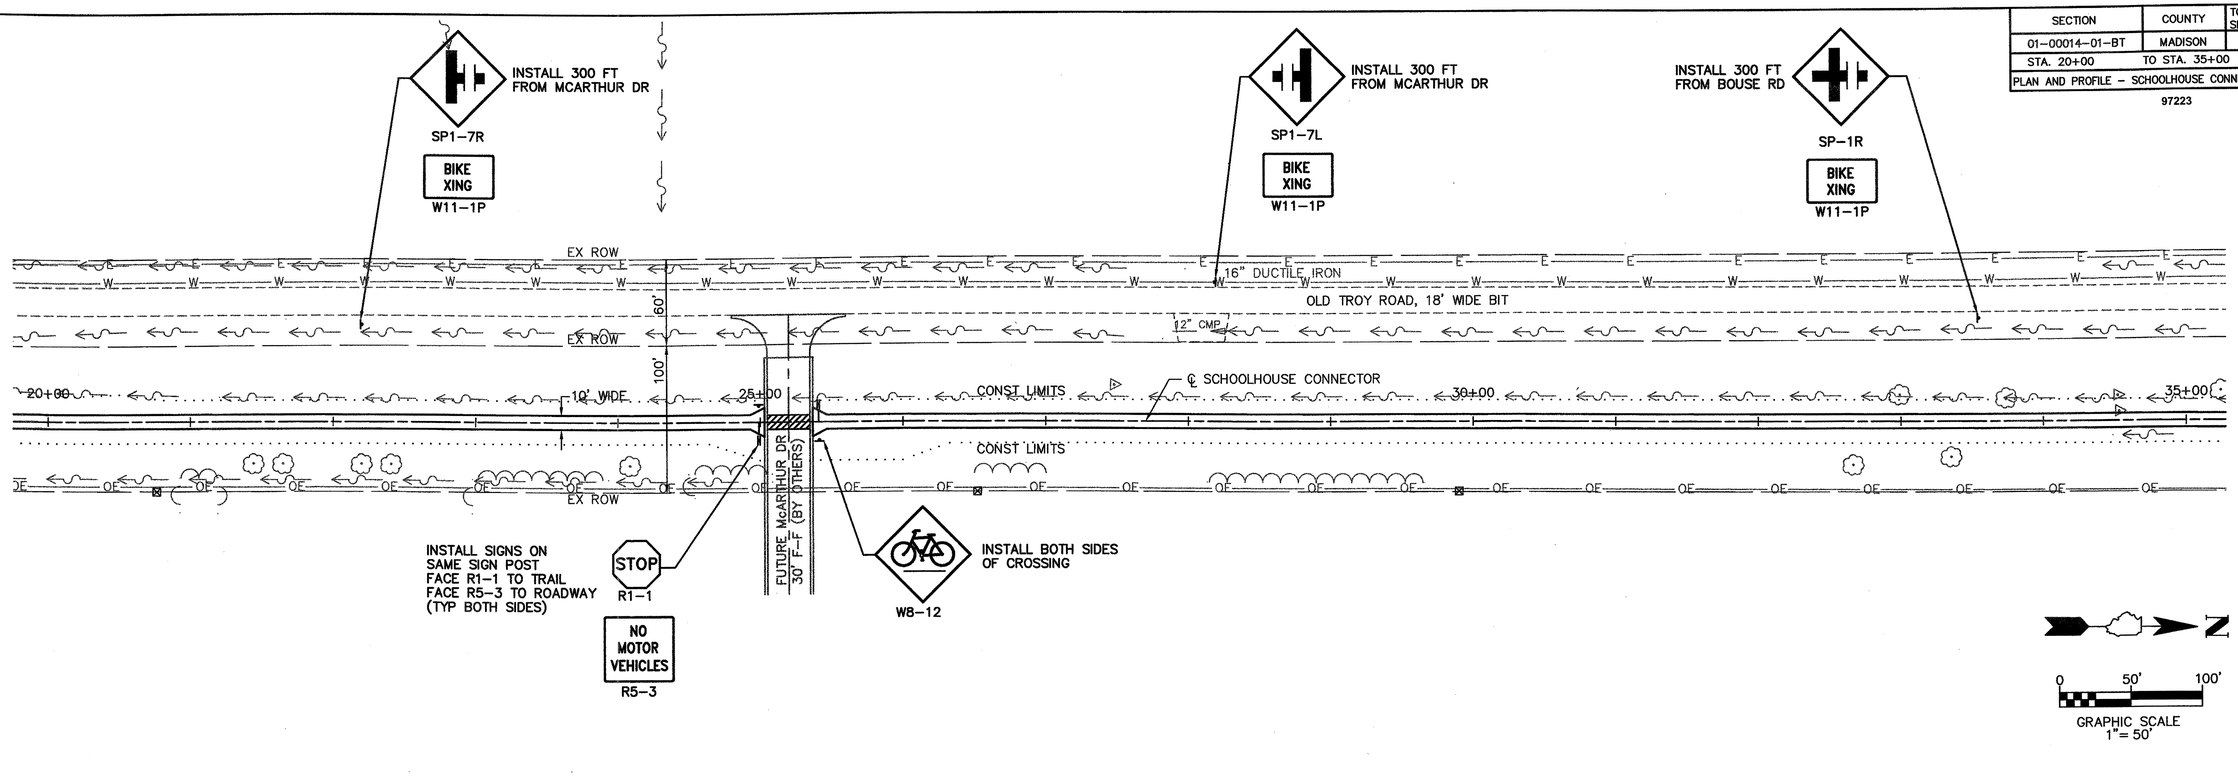

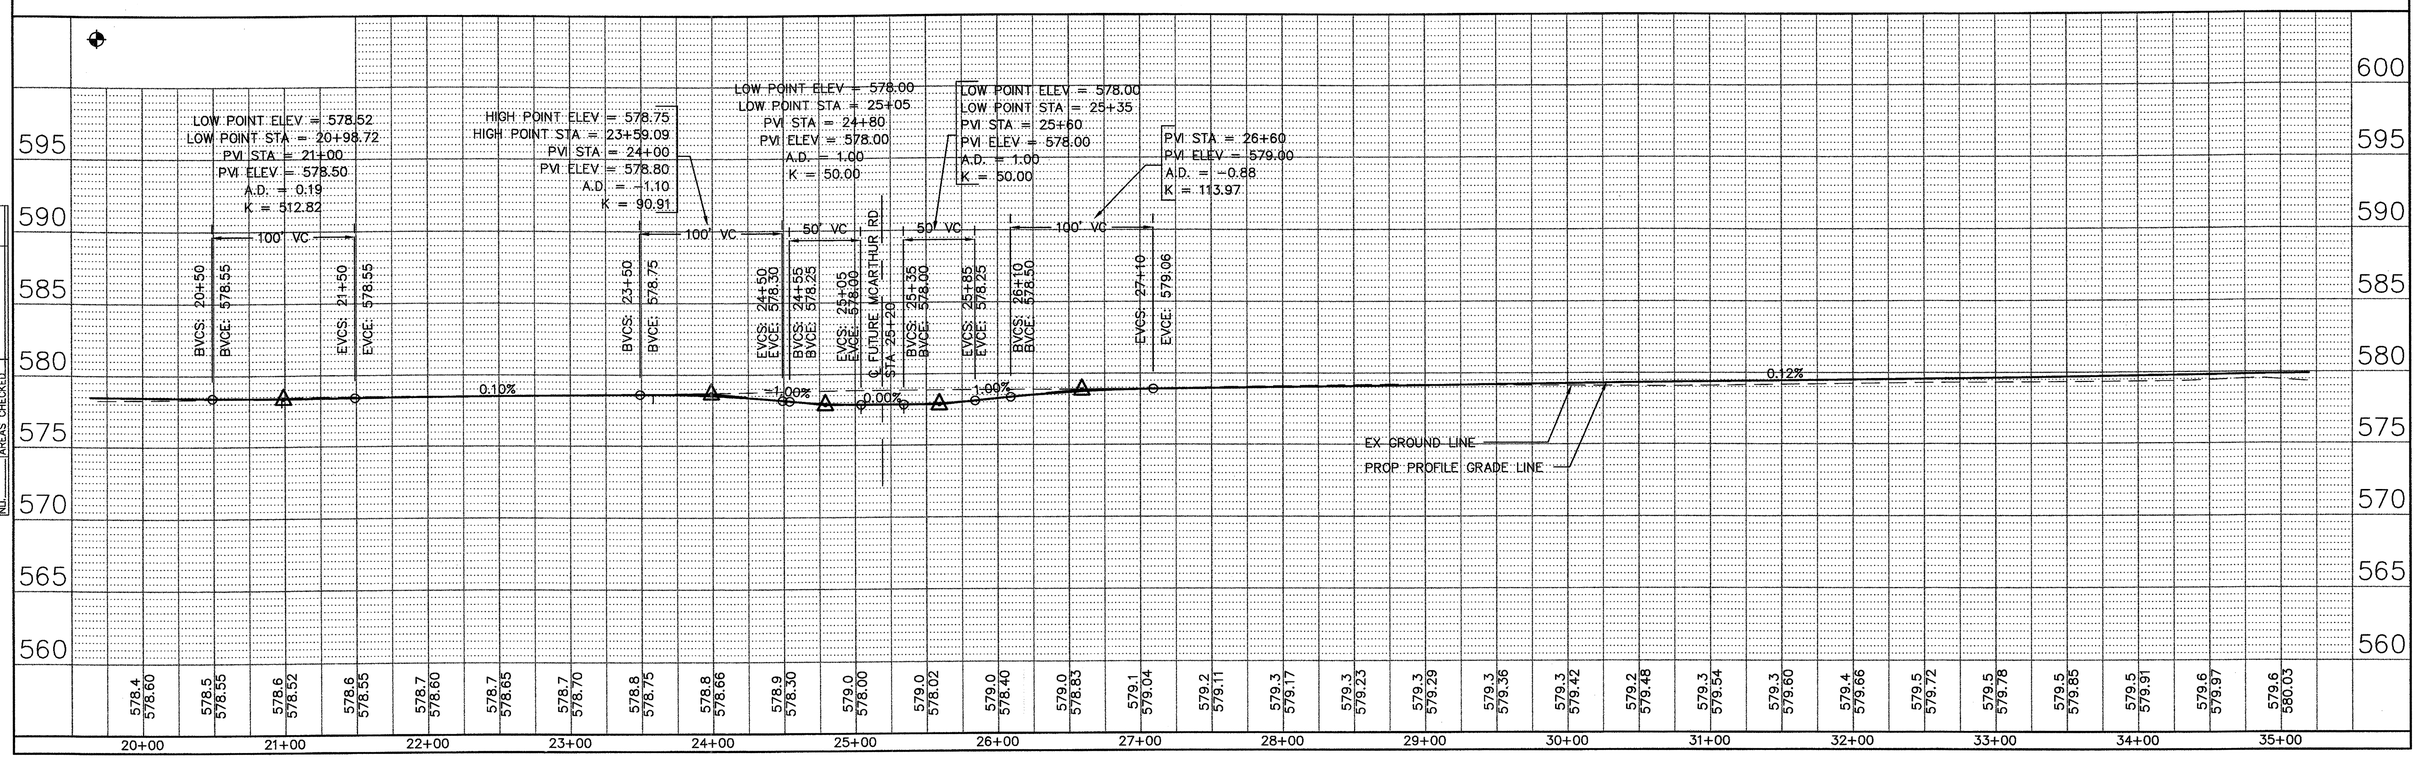

SCHOOLHOUSE CONNECTOR
STA 20+00 TO STA 35+00

FINAL SURVEY		BY	DATE
SURVEYED			
PLOTTED			
NOTE BOOK	TEMPLATE		
	AREAS		
NO.	AREAS CHECKED		

ORIGINAL SURVEY		BY	DATE
SURVEYED			
PLOTTED			
NOTE BOOK	TEMPLATE		
	AREAS		
NO.	AREAS CHECKED		

H:\P21040\dwg\140pp00.dwg, 12/04/2003 04:10:05 PM