SECTION	COUNTY	TOTAL SHEETS	SHEET NO.
01-00014-01-BT	MADISON	160	16
STA. 35+00	TO STA. 50+00		
PLAN AND PROFILE - SCHOOLHOUSE CONNECTOR			

97223

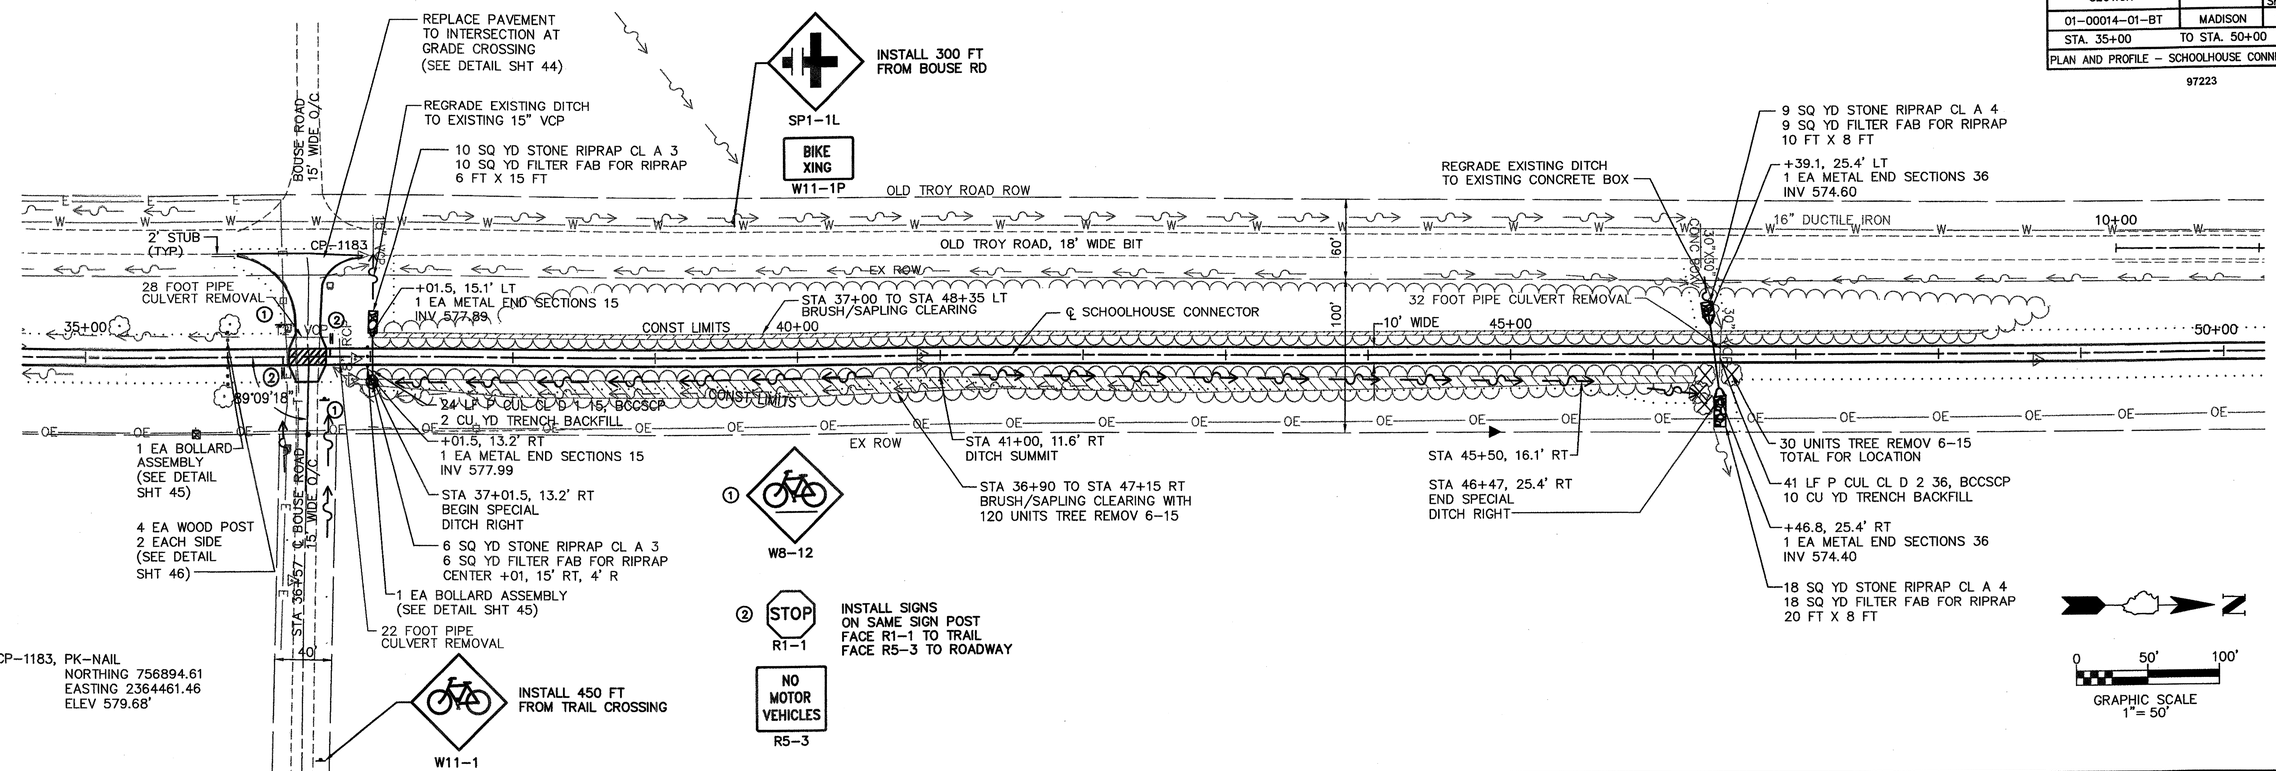

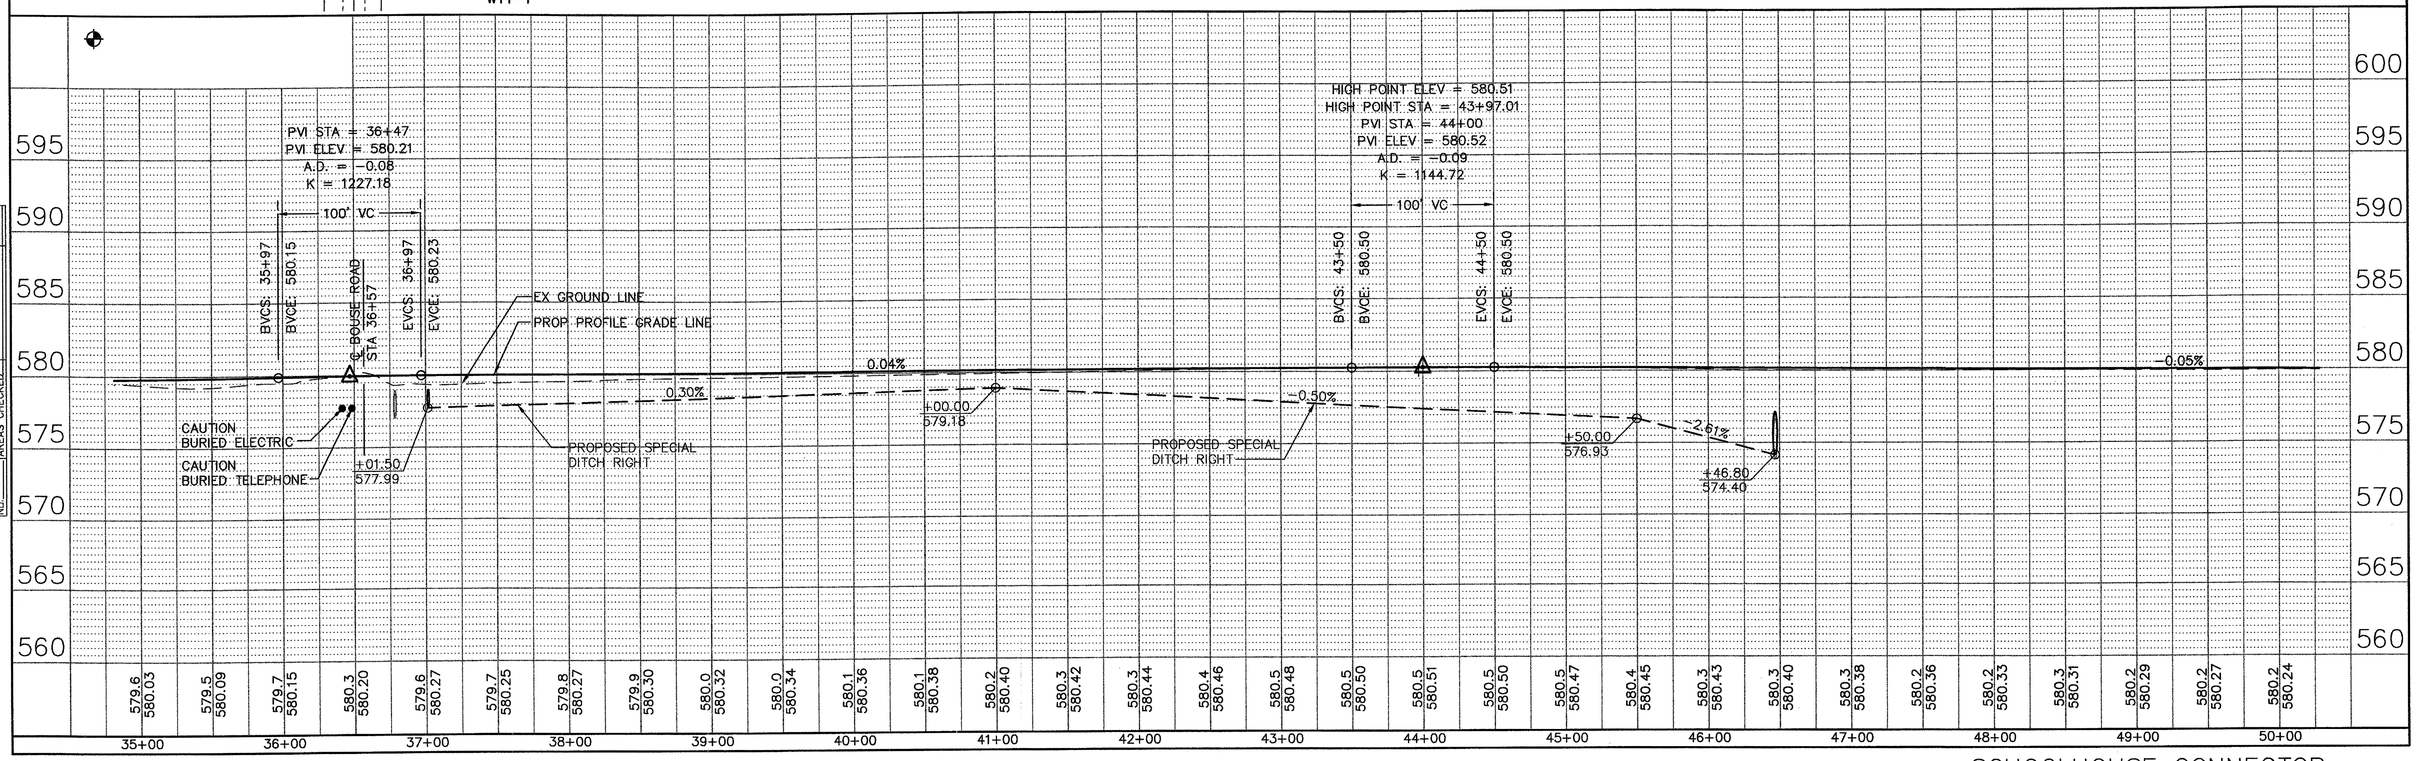

SCHOOLHOUSE CONNECTOR
STA 35+00 TO STA 50+00

FINAL SURVEY	NO.	BY	DATE
SURVEYED			
PLOTTED			
TEMPLATE			
AREAS			
AREAS CHECKED			
NOTE BOOK			

ORIGINAL SURVEY	NO.	BY	DATE
SURVEYED			
PLOTTED			
TEMPLATE			
AREAS			
AREAS CHECKED			
NOTE BOOK			

H:\P21040\dwg\140pp00.dwg, 12/04/2003 04:08:31 PM