SECTION	COUNTY	TOTAL SHEETS	SHEET NO.
01-00014-01-BT	MADISON	160	17
STA. 50+00	TO STA. 65+00		

PLAN AND PROFILE – SCHOOLHOUSE CONNECTOR

97223

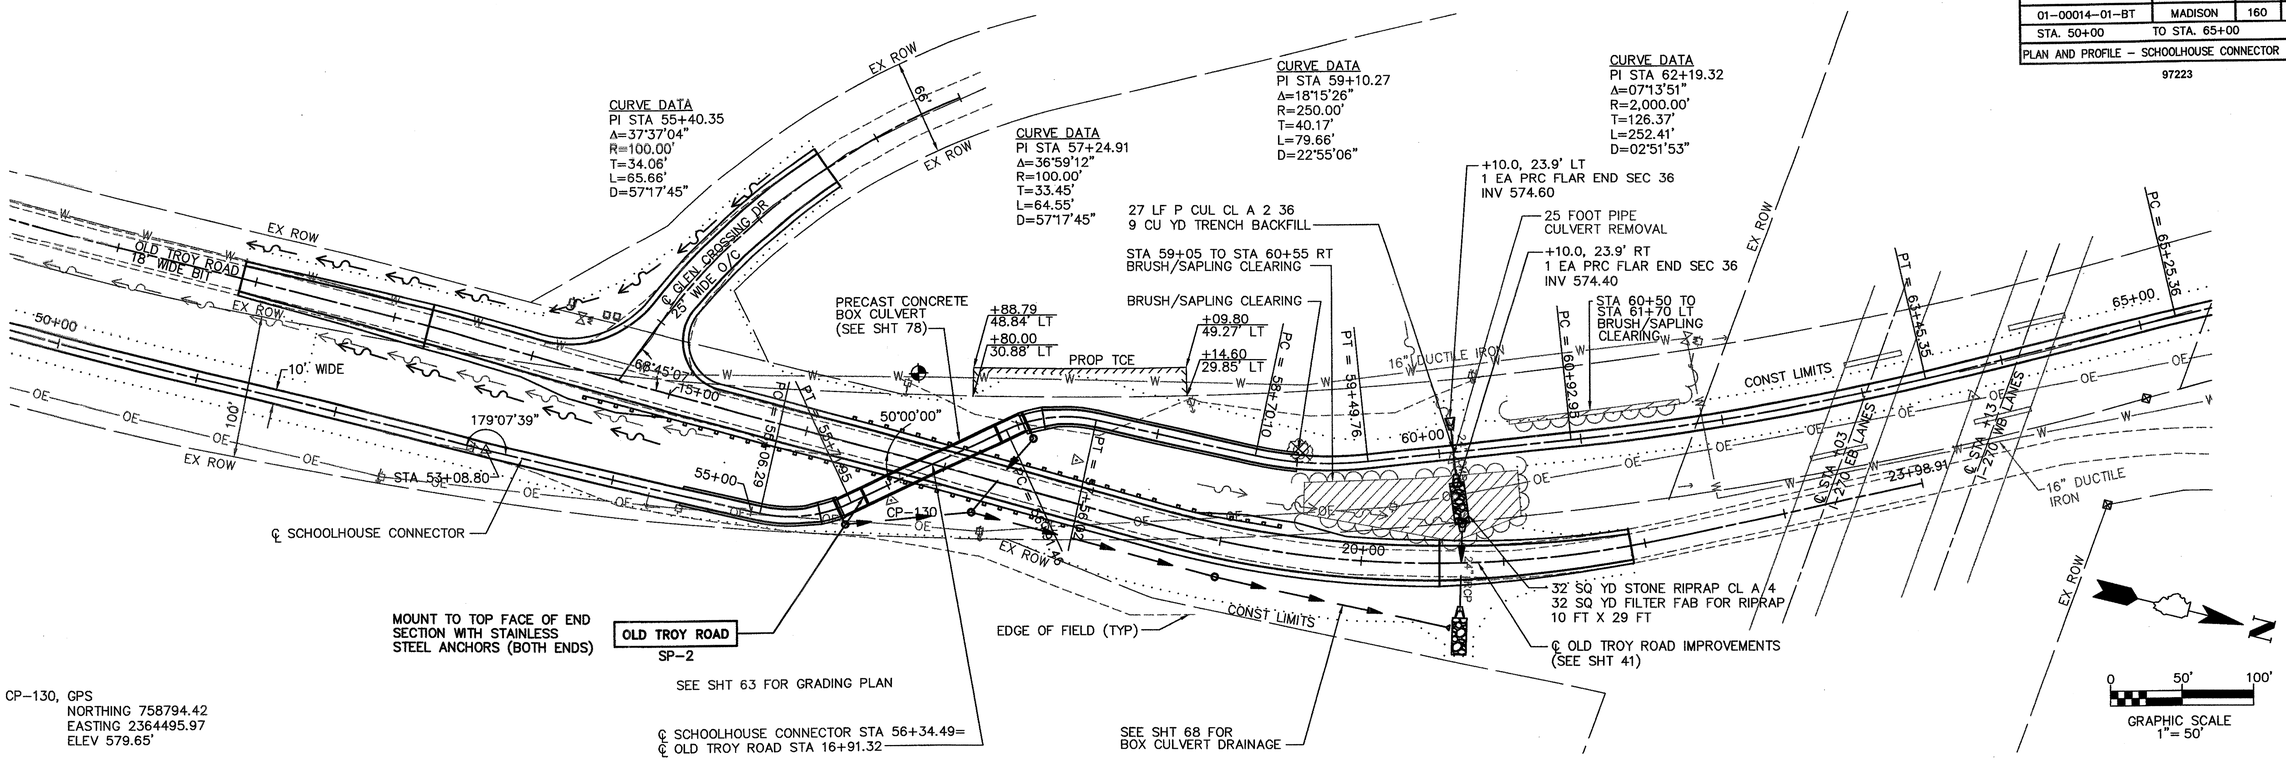

CP-130, GPS
NORTHING 758794.42
EASTING 2364495.97
ELEV 579.65'

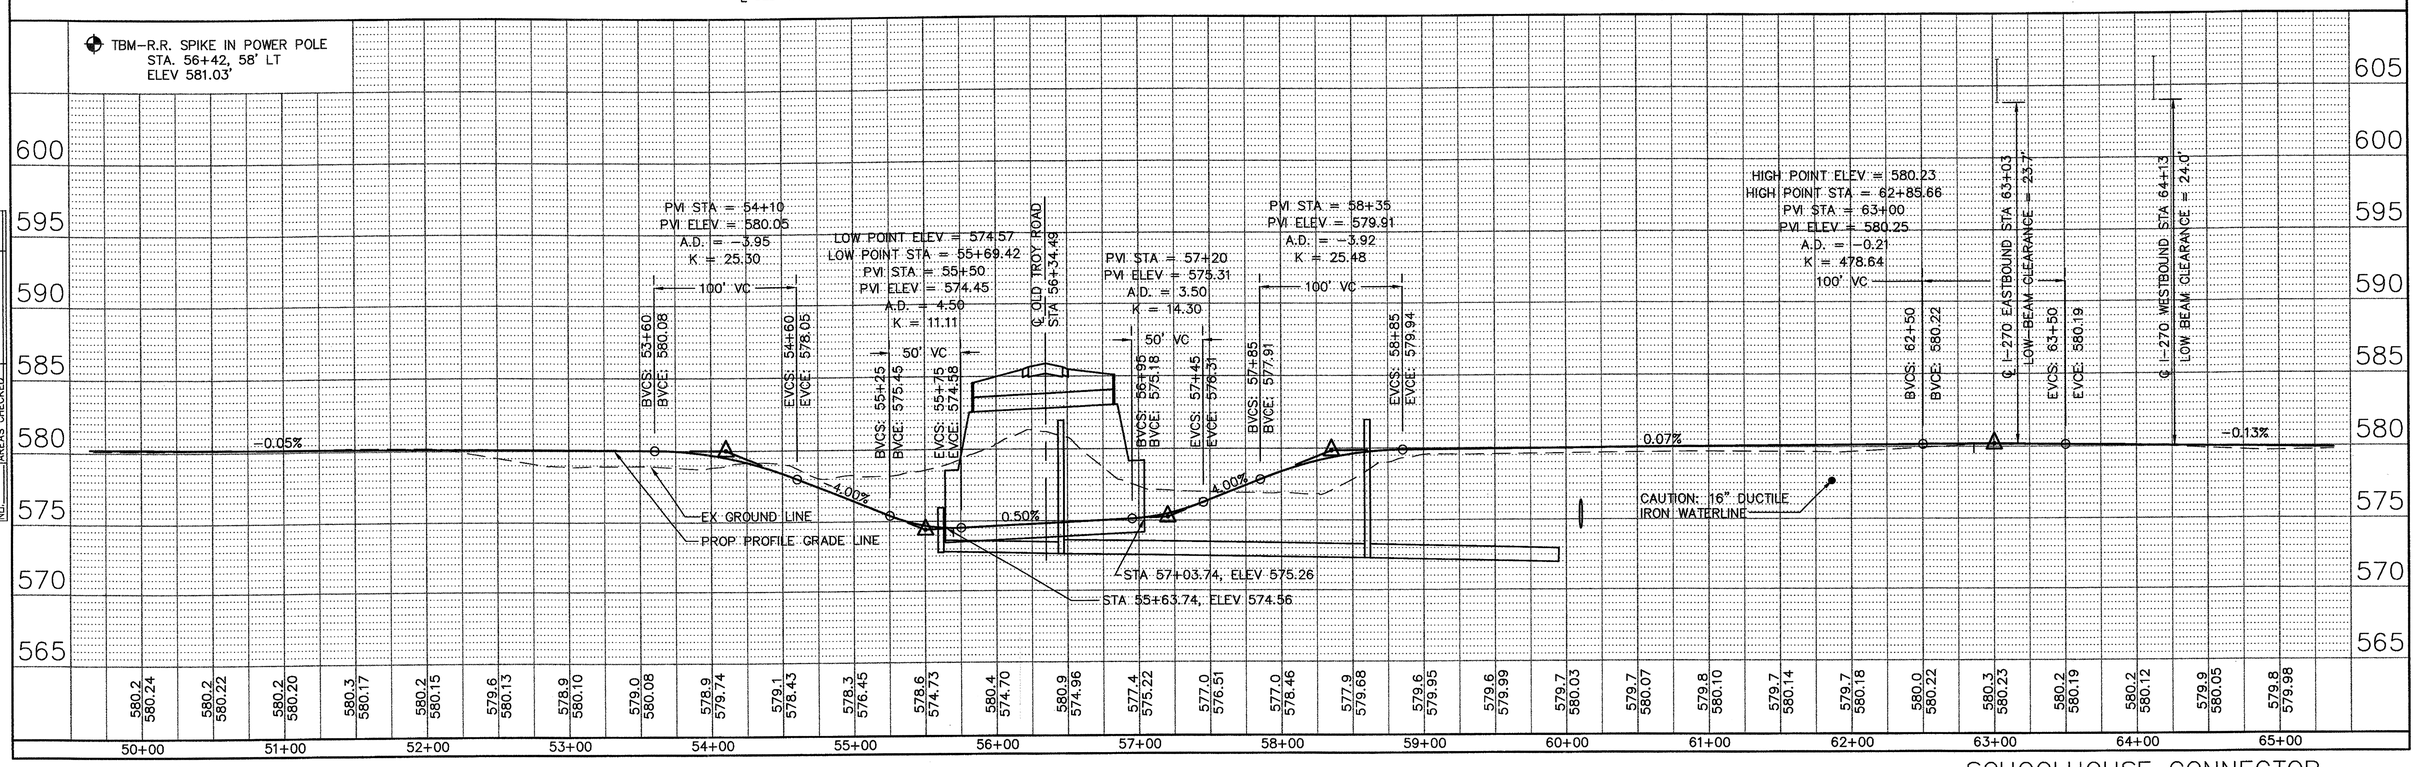

SCHOOLHOUSE CONNECTOR
STA 50+00 TO STA 65+00

FINAL SURVEY	BY	DATE
SURVEYED		
PLOTTED		
TEMPLATE		
AREAS		
AREAS CHECKED		
NOTE BOOK		
NO.		

ORIGINAL SURVEY	BY	DATE
SURVEYED		
PLOTTED		
TEMPLATE		
AREAS		
AREAS CHECKED		
NOTE BOOK		
NO.		

H:\P21040\dwg\140pp00.dwg, 12/04/2003 04:11:05 PM