SECTION	COUNTY	TOTAL SHEETS	SHEET NO.
01-00014-01-BT	MADISON	160	18
STA. 65+00	TO STA. 80+00		
PLAN AND PROFILE – SCHOOLHOUSE CONNECTOR			

97223

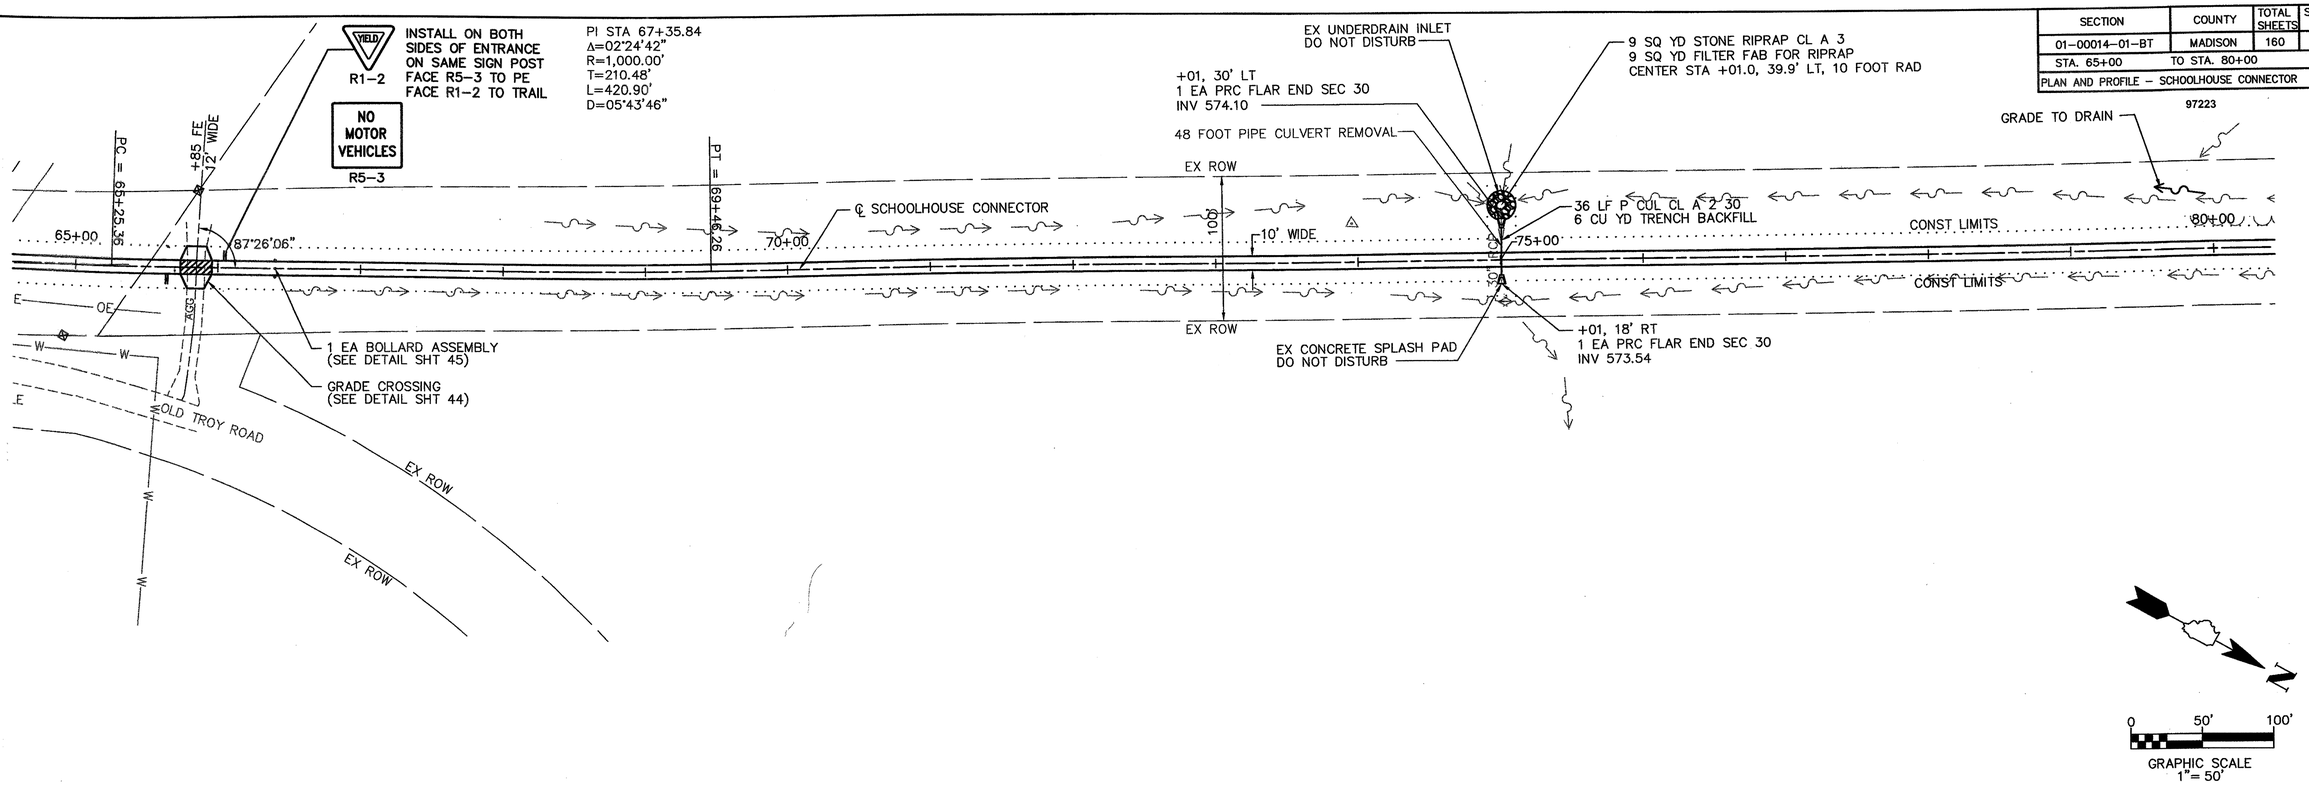

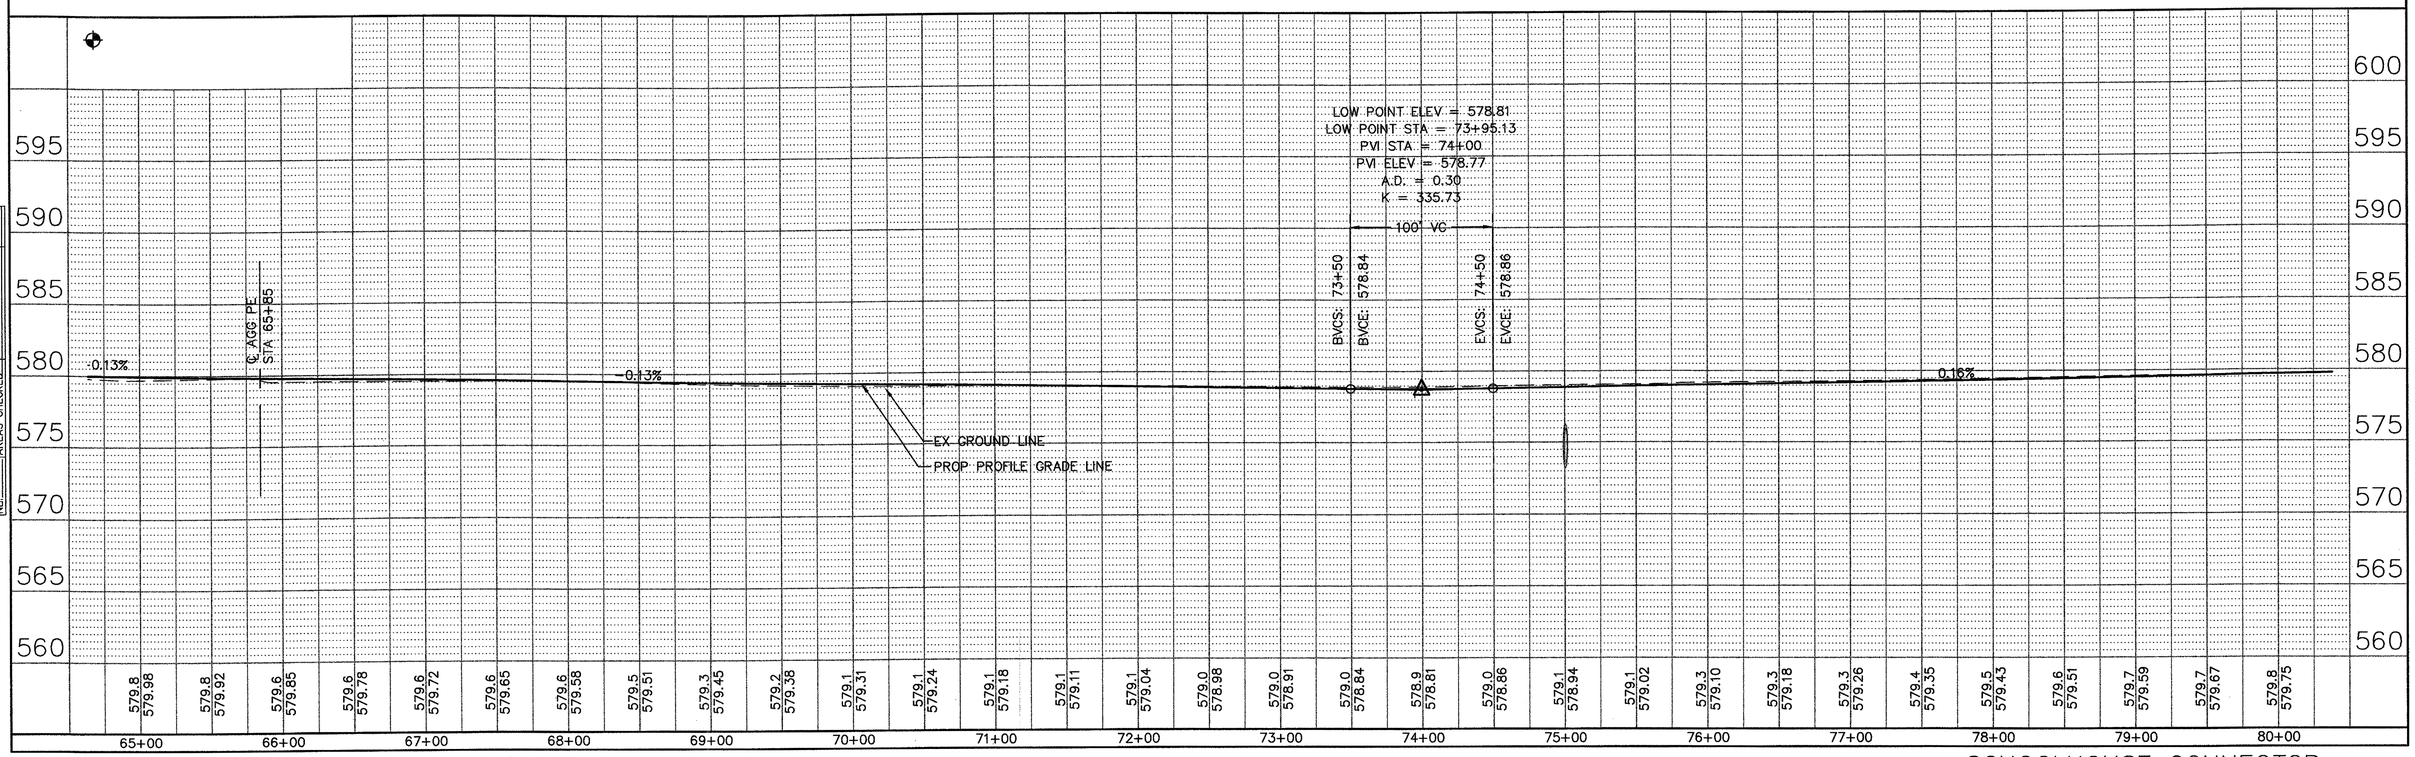

SCHOOLHOUSE CONNECTOR
STA 65+00 TO STA 80+00

FINAL SURVEY	BY	DATE
SURVEYED		
PLOTTED		
TEMPLATE		
AREAS		
AREAS CHECKED		
NOTE BOOK		
NO.		

ORIGINAL SURVEY	BY	DATE
SURVEYED		
PLOTTED		
TEMPLATE		
AREAS		
AREAS CHECKED		
NOTE BOOK		
NO.		

H:\P12040\dwg\140pp00.dwg, 12/04/2003 04:12:51 PM